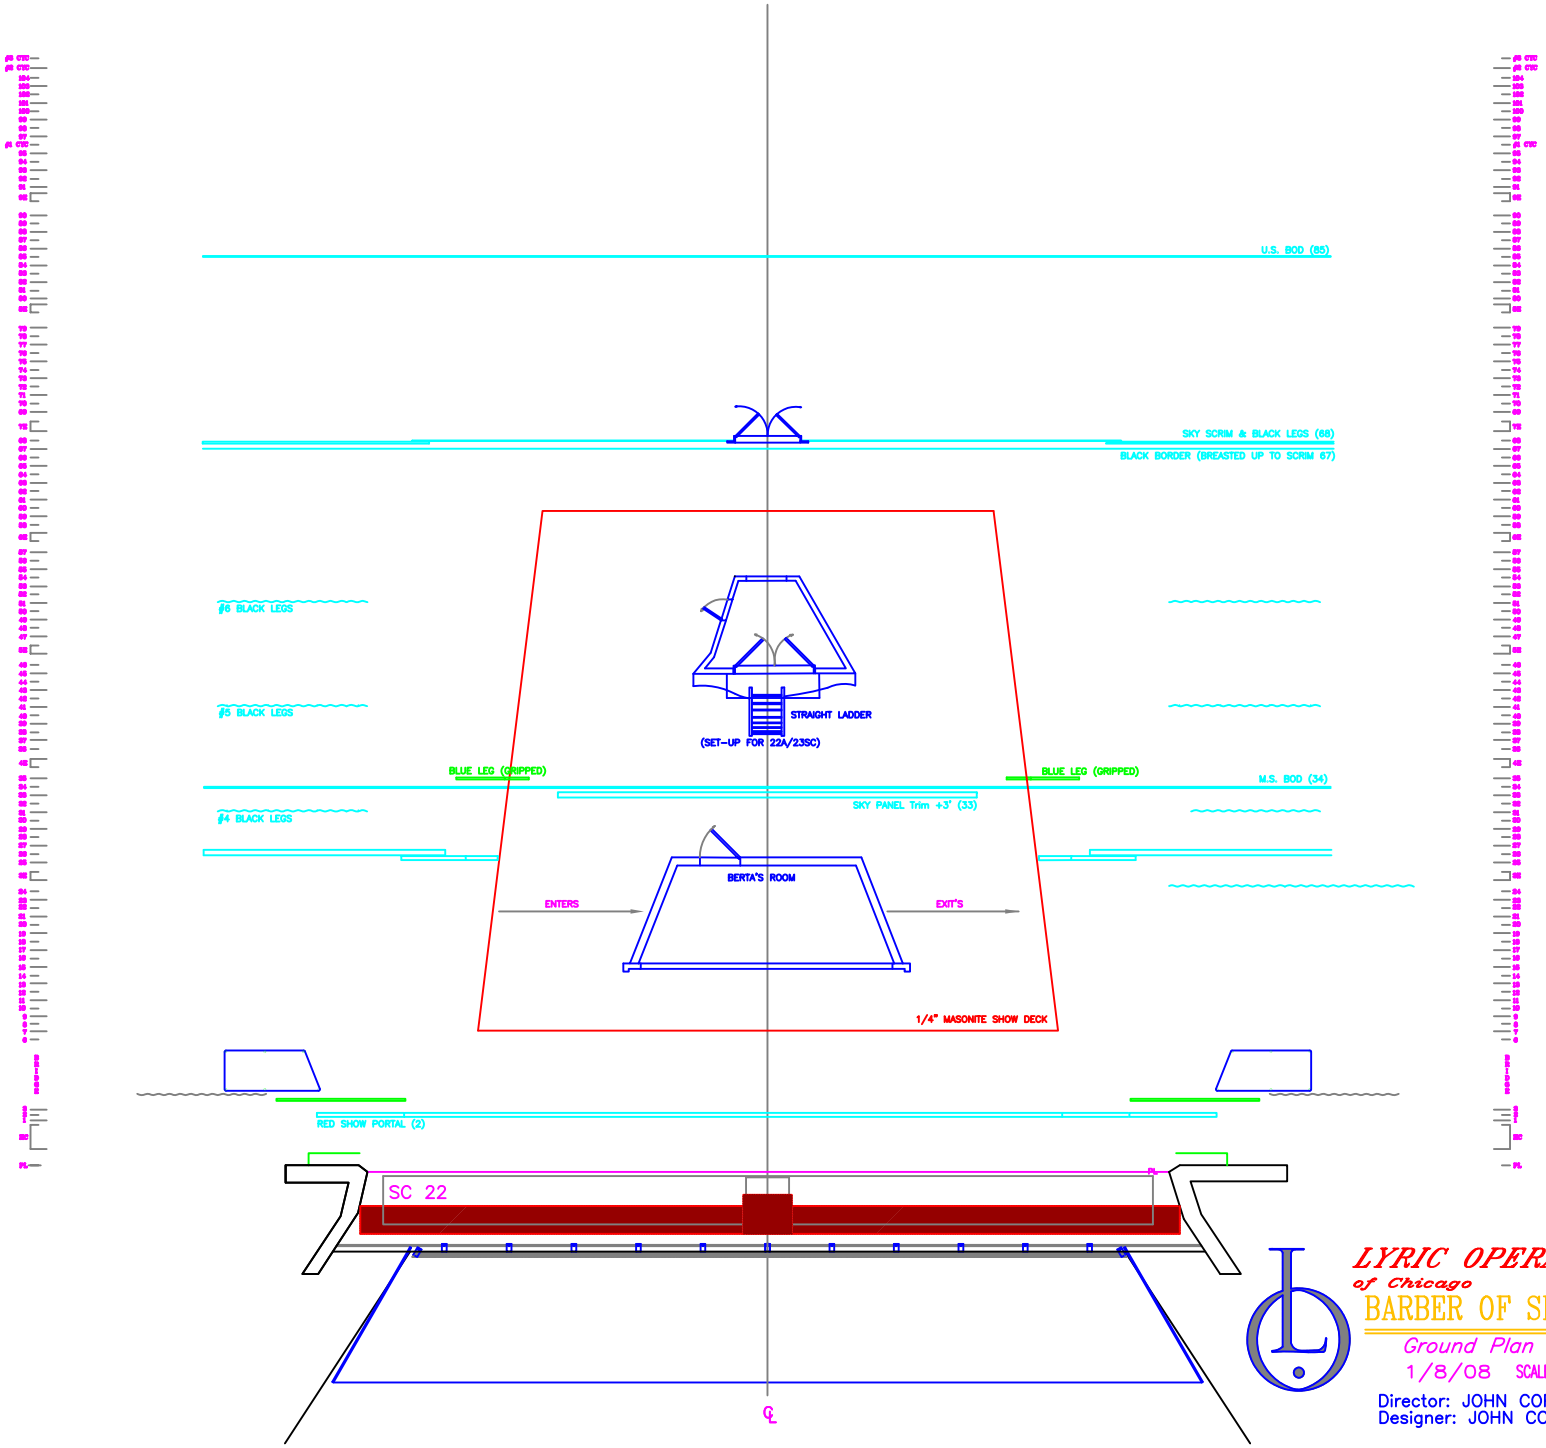

LYRIC OPERA
of Chicago

BARBER OF SEVILLE

Ground Plan

1/8/08 SCALE: N/A

Director: JOHN COPLEY
Designer: JOHN CONKLIN