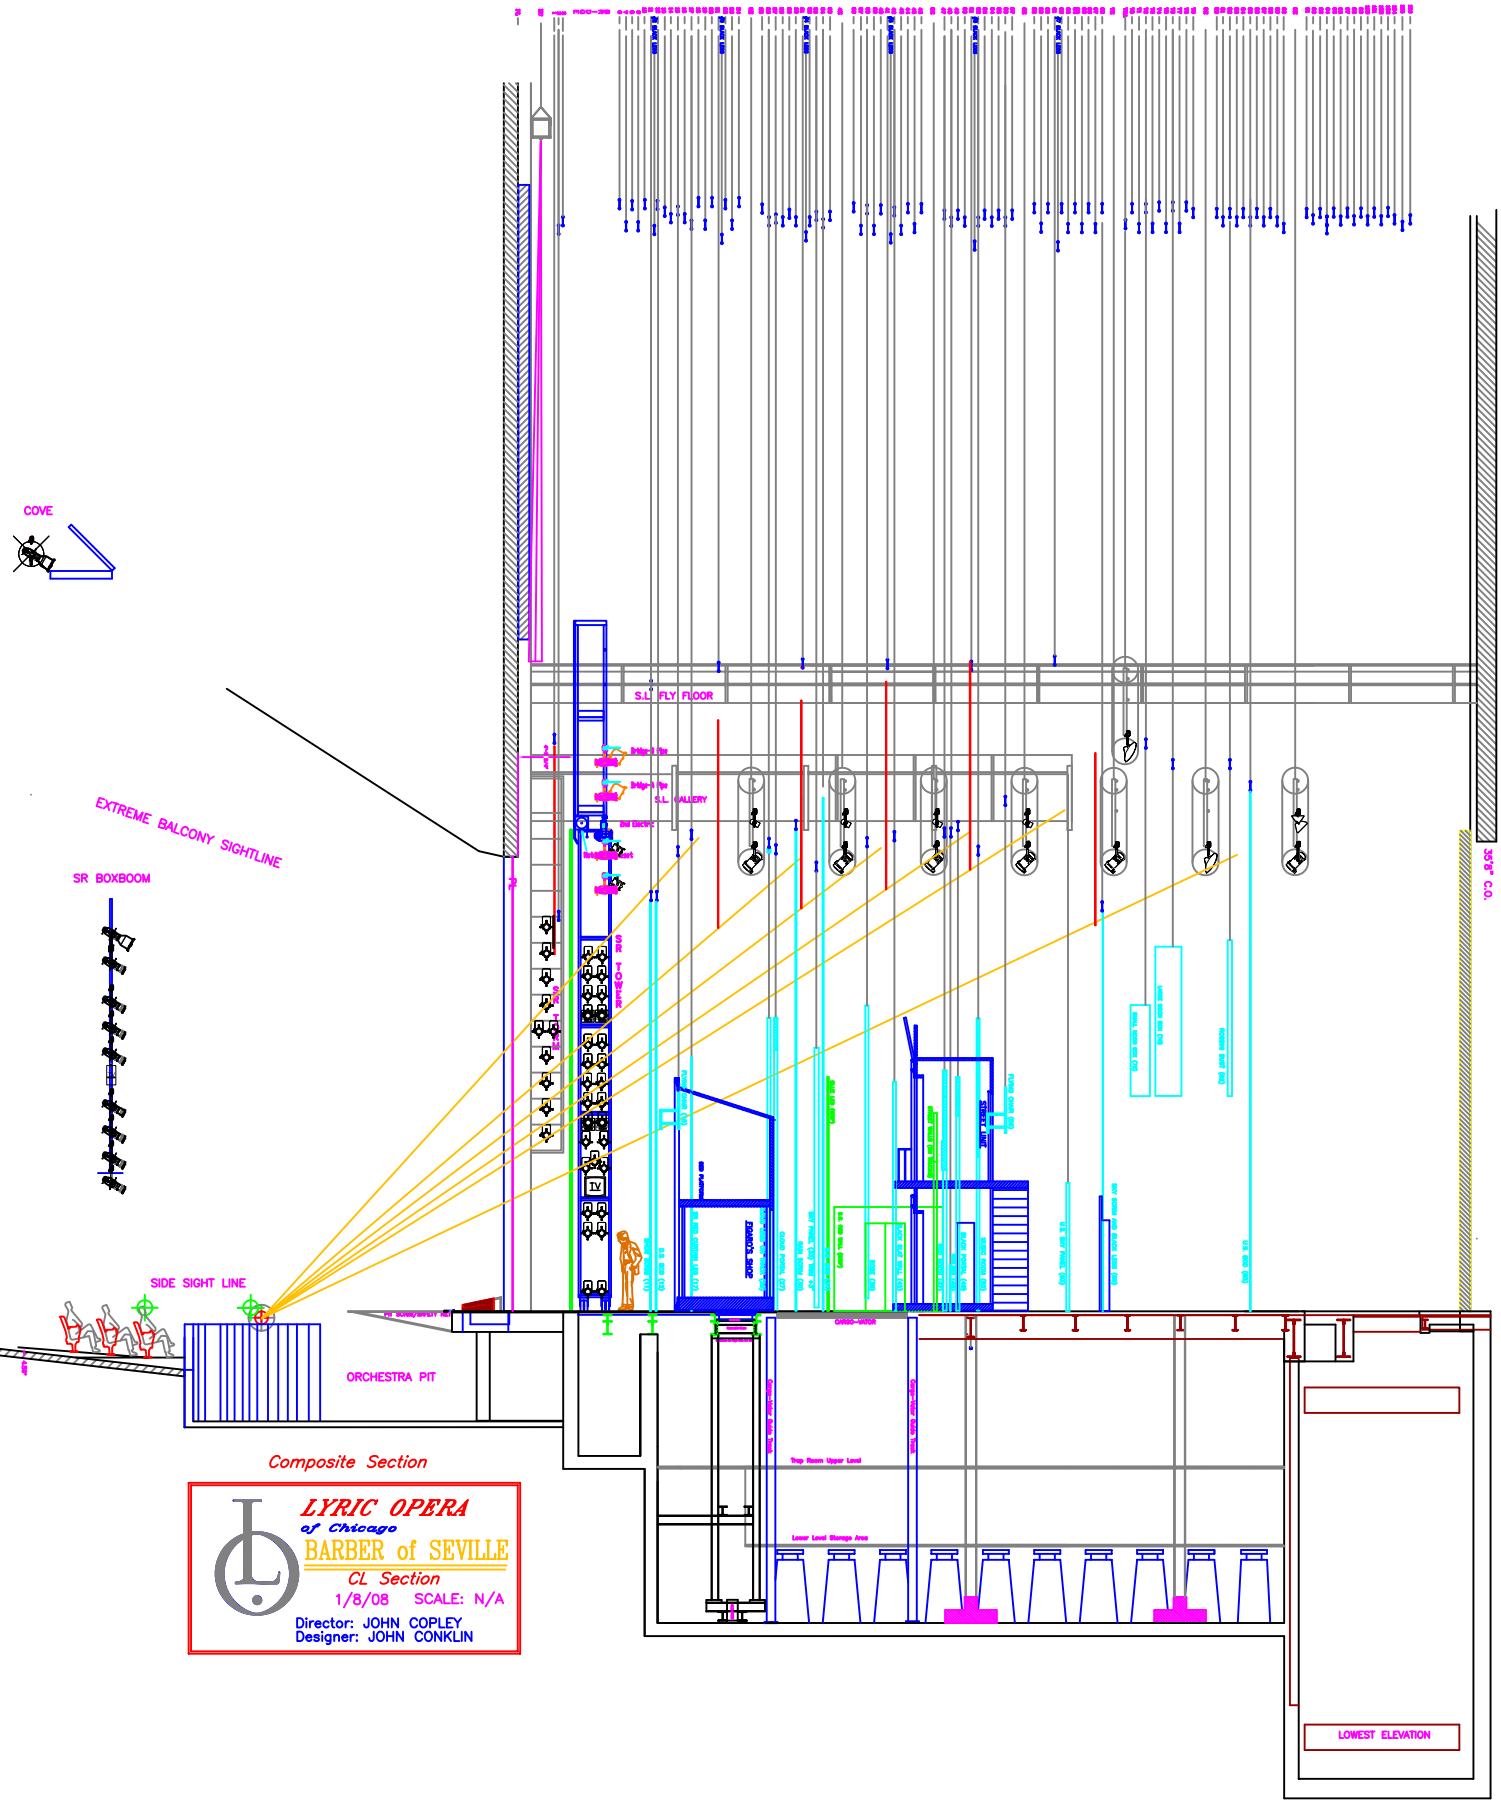
COVE
EXTREME BALCONY SIGHTLINE
SR BOXBOOM
SIDE SIGHT LINE
ORCHESTRA PIT
S.L. FLY FLOOR
S.L. GALLERY
35'0" C.O.
LOWEST ELEVATION
Composite Section
LYRIC OPERA
of Chicago
BARBER of SEVILLE
CL Section
1/8/08 SCALE: N/A
Director: JOHN COPLEY
Designer: JOHN CONKLIN