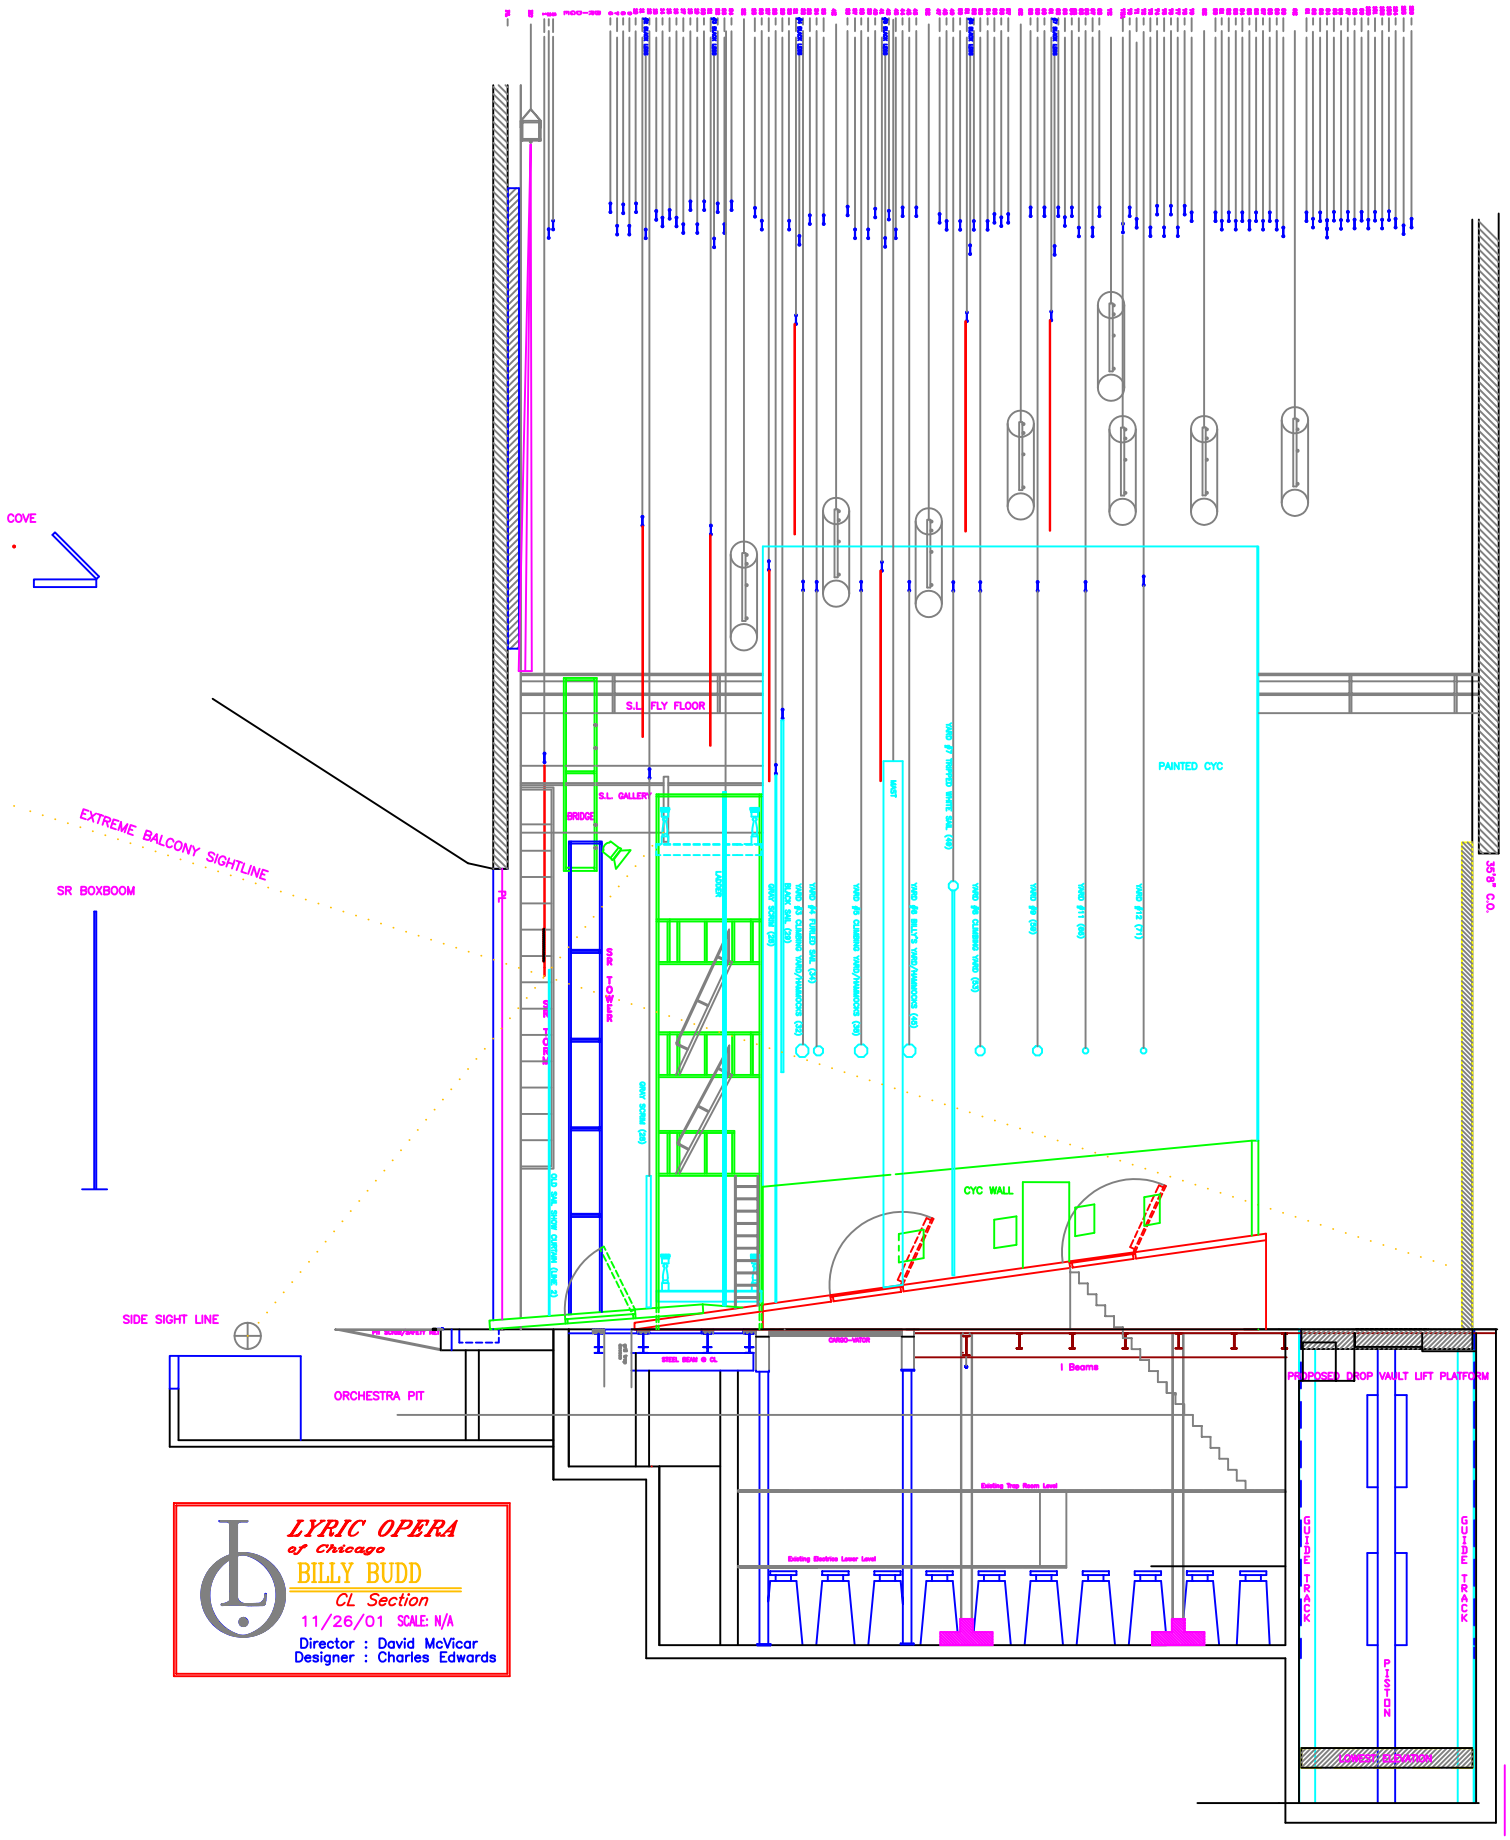
COVE
EXTREME BALCONY SIGHTLINE
SR BOXBOOM
SIDE SIGHT LINE
ORCHESTRA PIT
S.L. FLY FLOOR
S.L. GALLERY
BRIDGE
PAINTED CYC
CYC WALL
35'8" C.O.
I Beams
PROPOSED DROP VAULT LIFT PLATFORM
GUIDE TRACK
GUIDE TRACK
PISTON
LYRIC OPERA
of Chicago
BILLY BUDD
CL Section
11/26/01 SCALE: N/A
Director : David McVicar
Designer : Charles Edwards