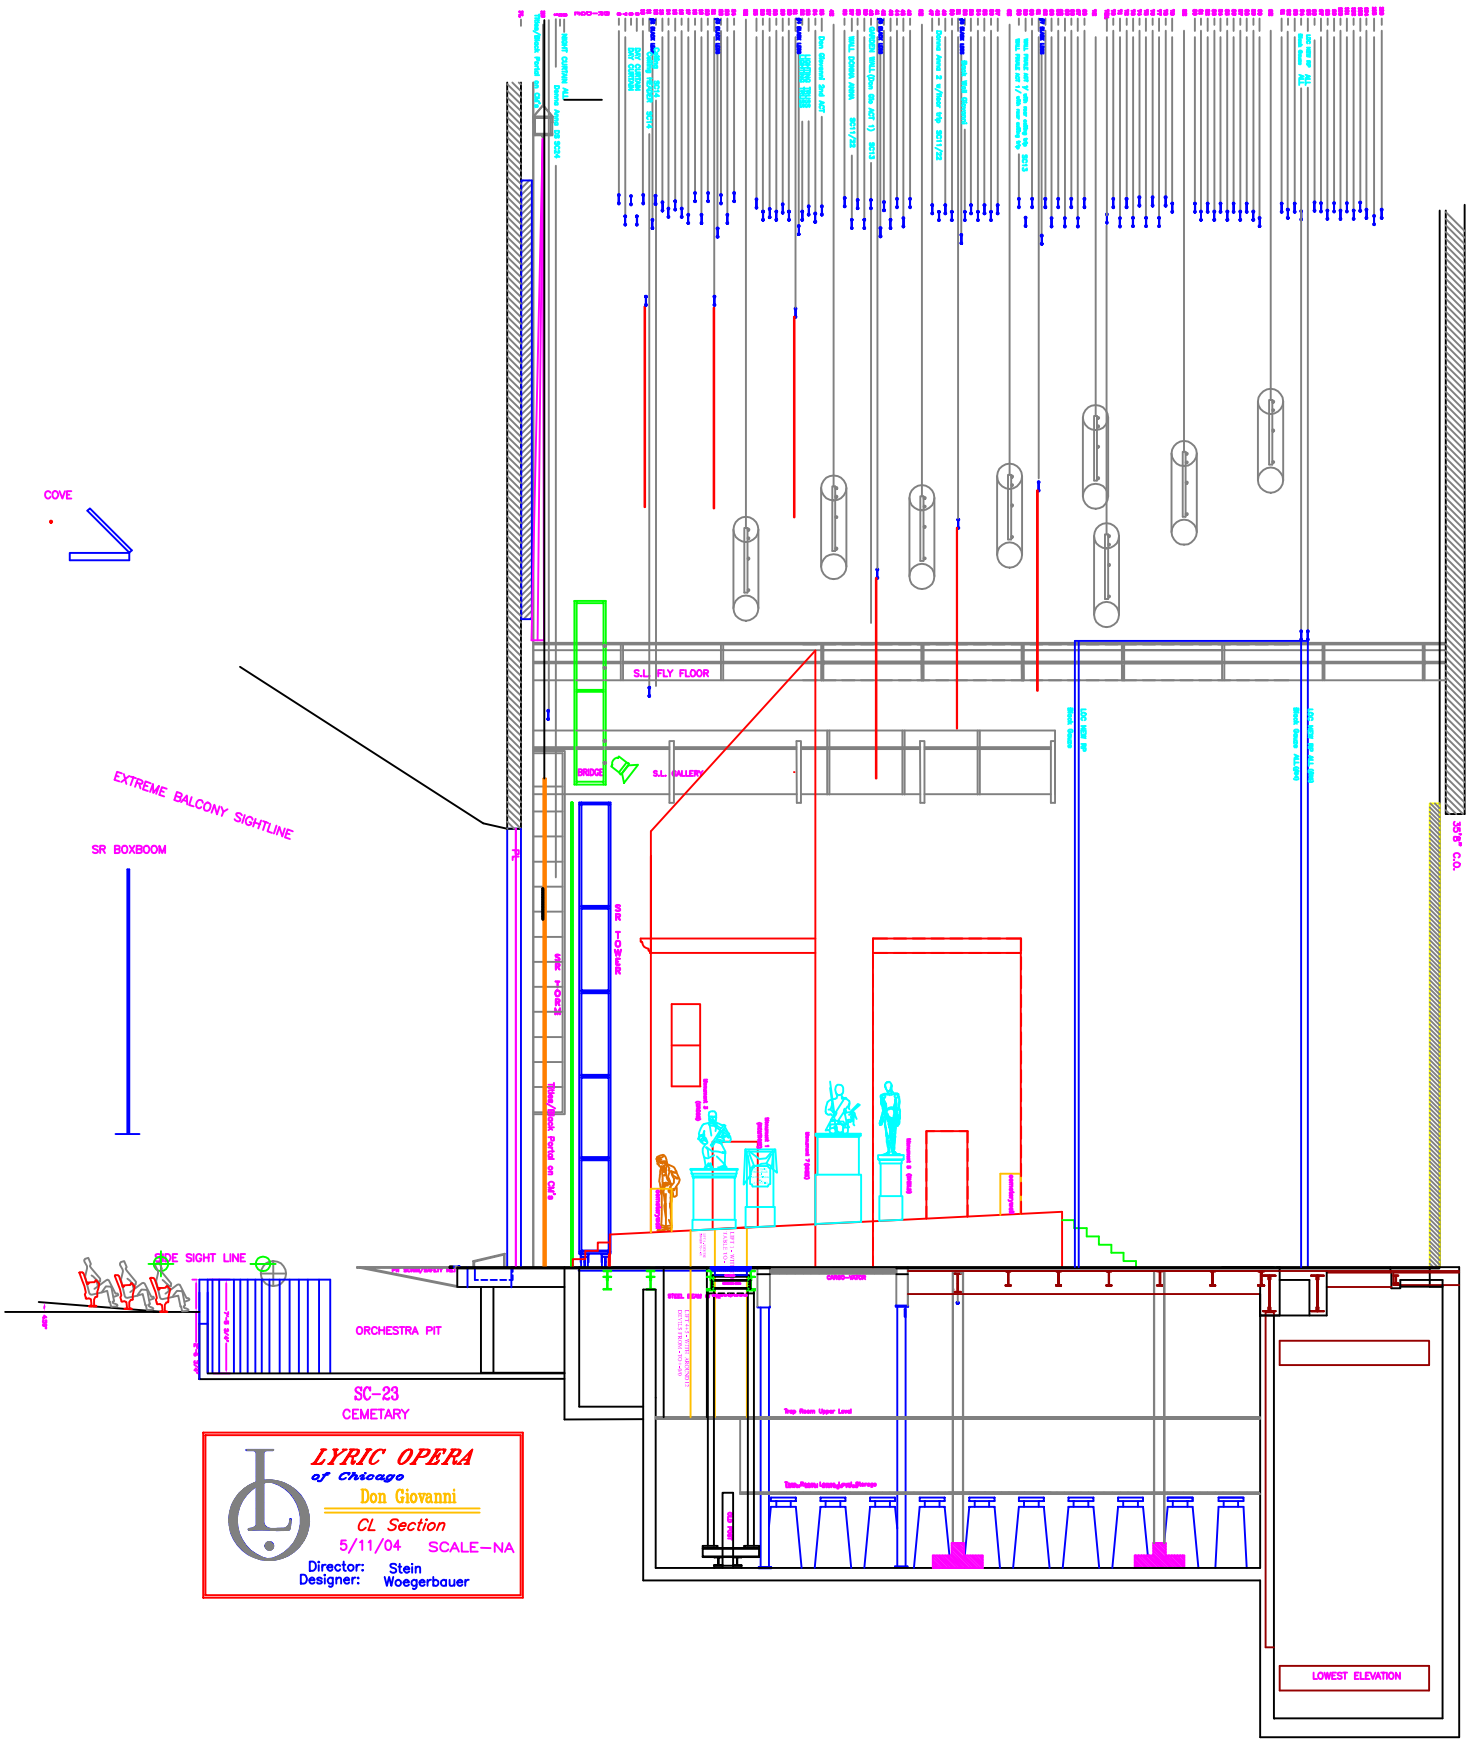
COVE
EXTREME BALCONY SIGHTLINE
SR BOXBOOM
S.L. FLY FLOOR
BRIDGE
S.L. GALLERY
SIDE T-SHIRT
ORCHESTRA PIT
SIDE SIGHT LINE
SC-23
CEMETARY
LOWEST ELEVATION
LYRIC OPERA
of Chicago
Don Giovanni
CL Section
5/11/04
SCALE-NA
Director:
Designer:
Stein
Woegerbauer