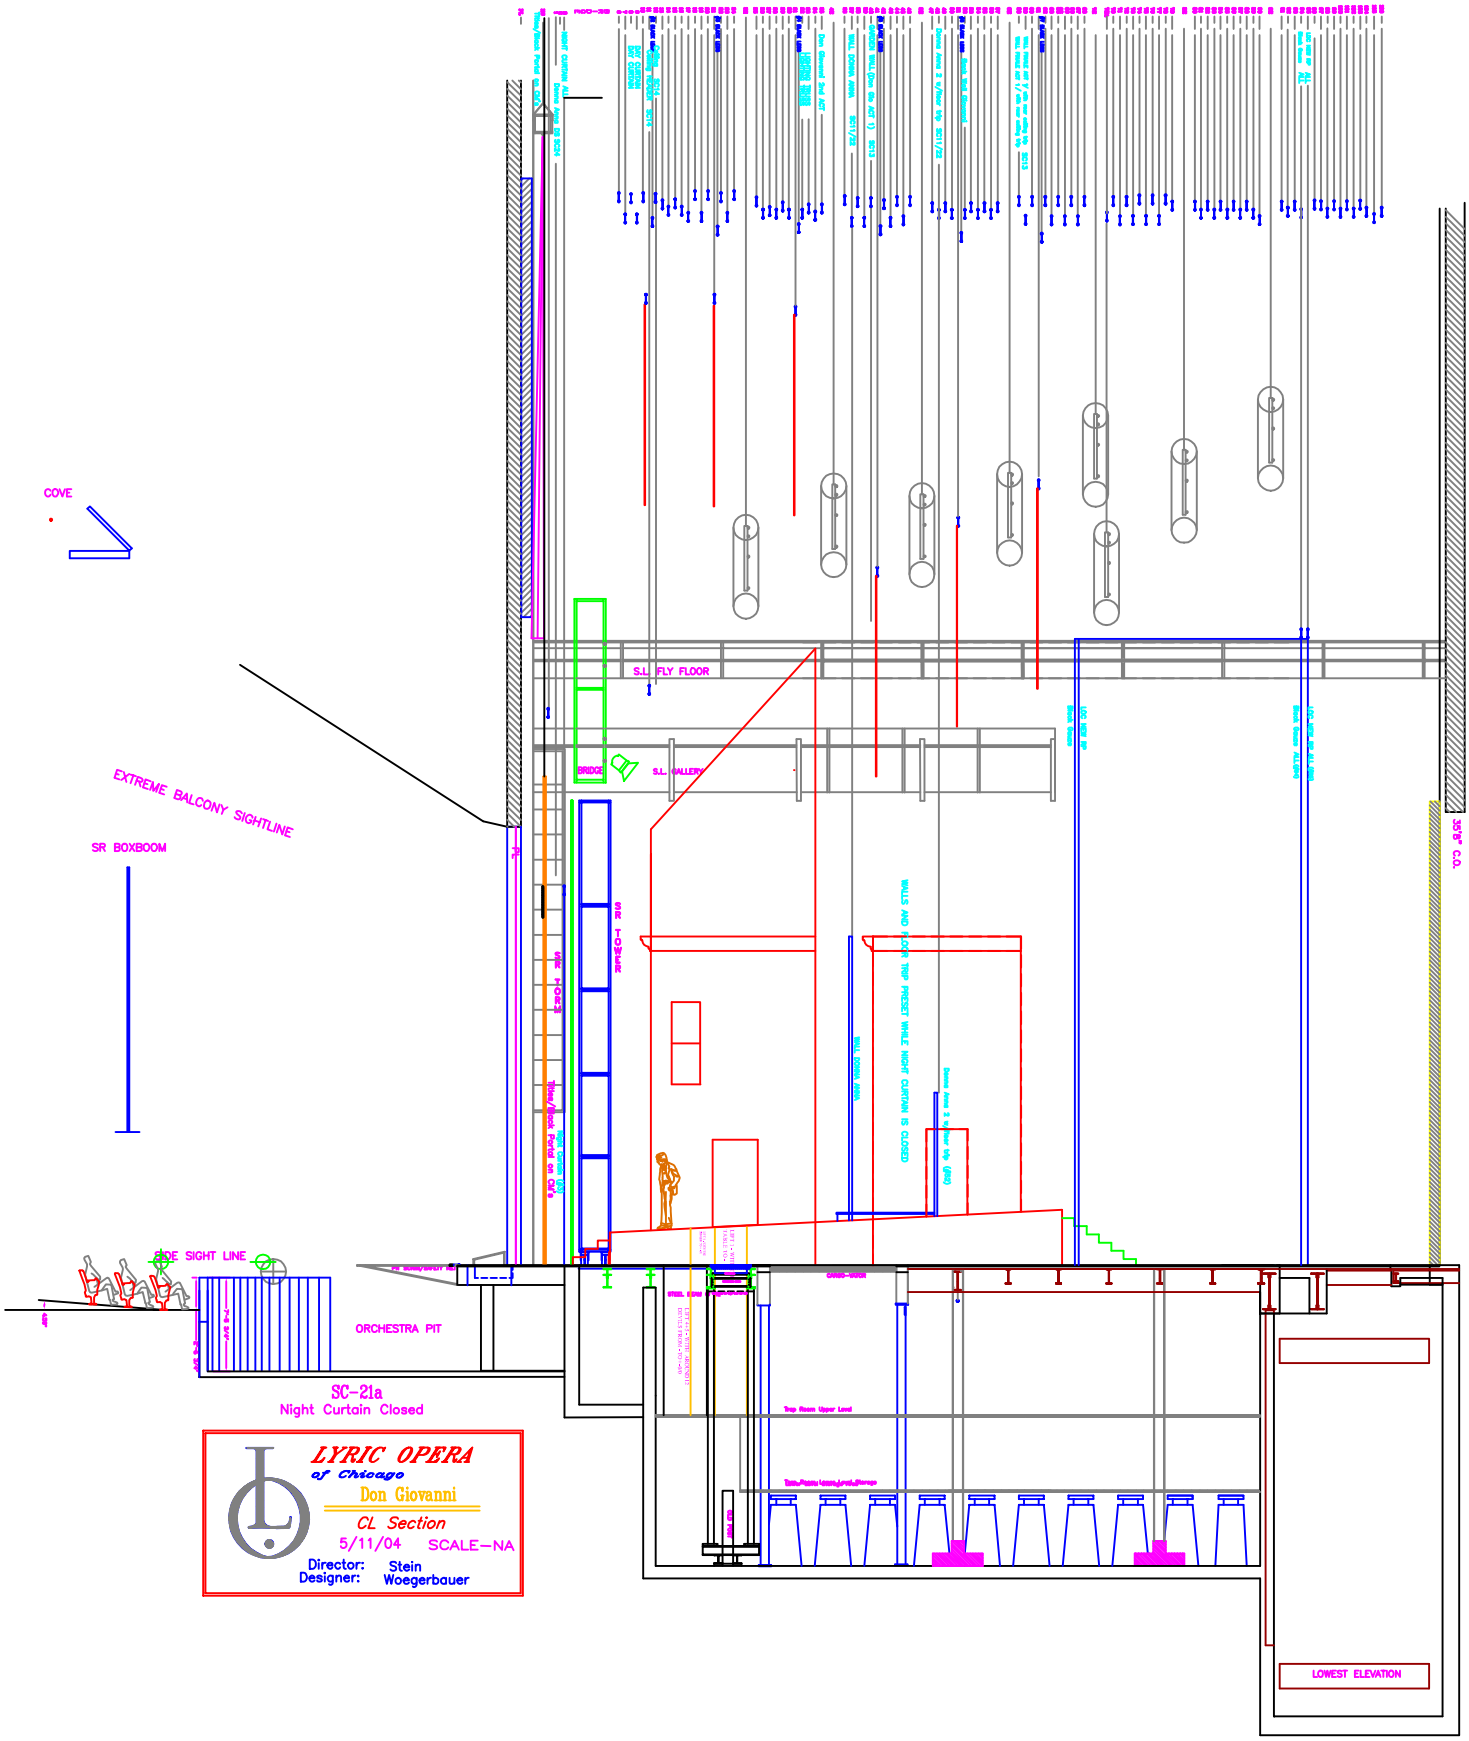
COVE
EXTREME BALCONY SIGHTLINE
SR BOXBOOM
S.L. FLY FLOOR
BRIDGE
S.L. GALLERY
SIDE T-SPACE
SR T-SPACE
WALLS AND FLOOR TRIP PRESET WHILE NIGHT CURTAIN IS CLOSED
35'8" C.O.
SIDE SIGHT LINE
ORCHESTRA PIT
SC-21a
Night Curtain Closed
LYRIC OPERA
of Chicago
Don Giovanni
CL Section
5/11/04
SCALE-NA
Director:
Designer:
Stein
Woegerbauer
LOWEST ELEVATION