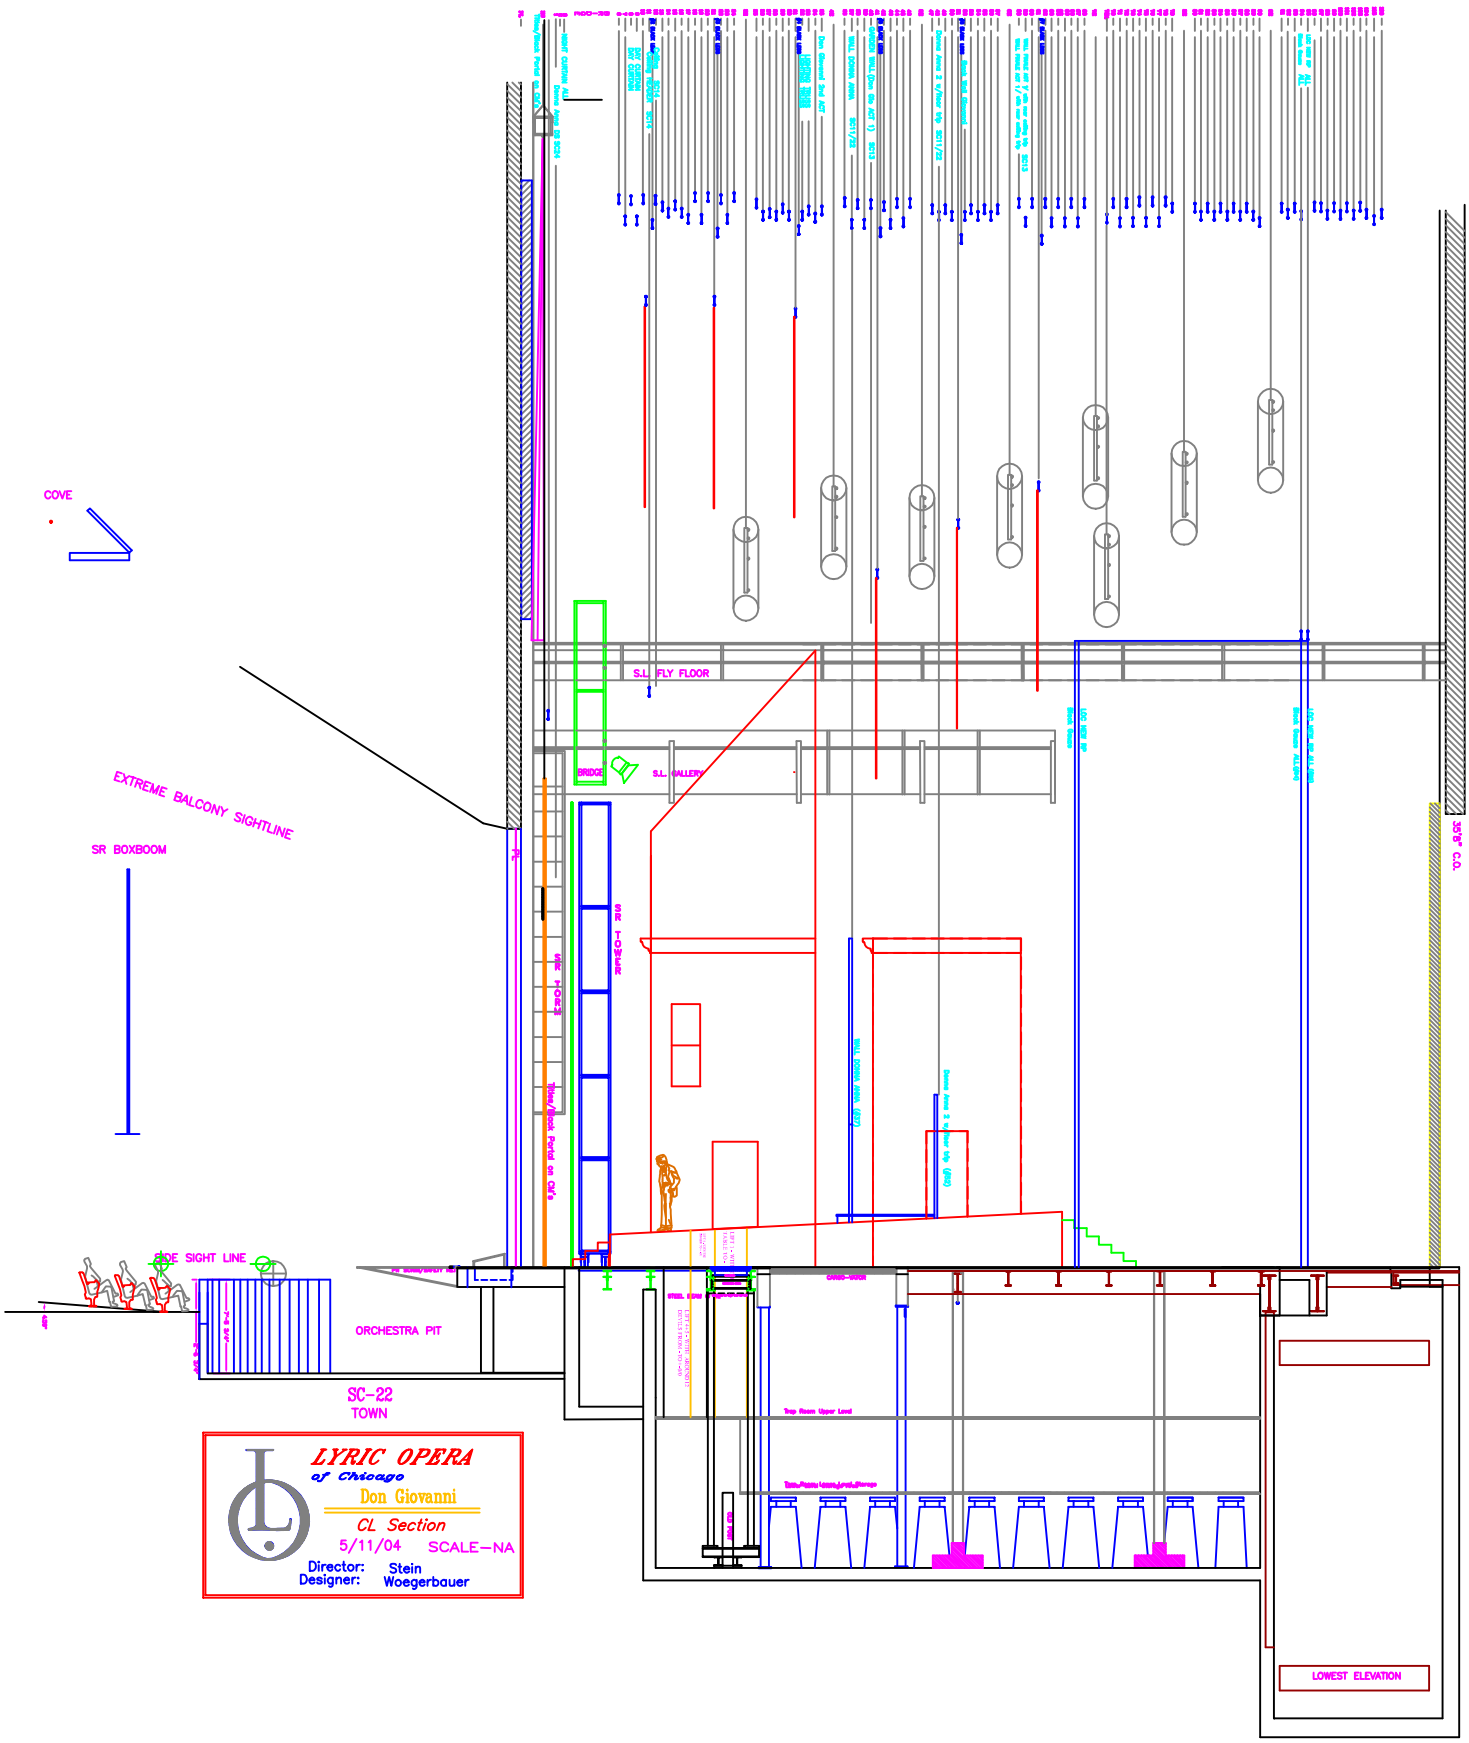
COVE
EXTREME BALCONY SIGHTLINE
SR BOXBOOM
S.L. FLY FLOOR
BRIDGE
S.L. GALLERY
SIDE T-SHIRT
SIDE SIGHT LINE
ORCHESTRA PIT
SC-22
TOWN
LYRIC OPERA
of Chicago
Don Giovanni
CL Section
5/11/04
SCALE-NA
Director:
Designer:
Stein
Woegerbauer
LOWEST ELEVATION