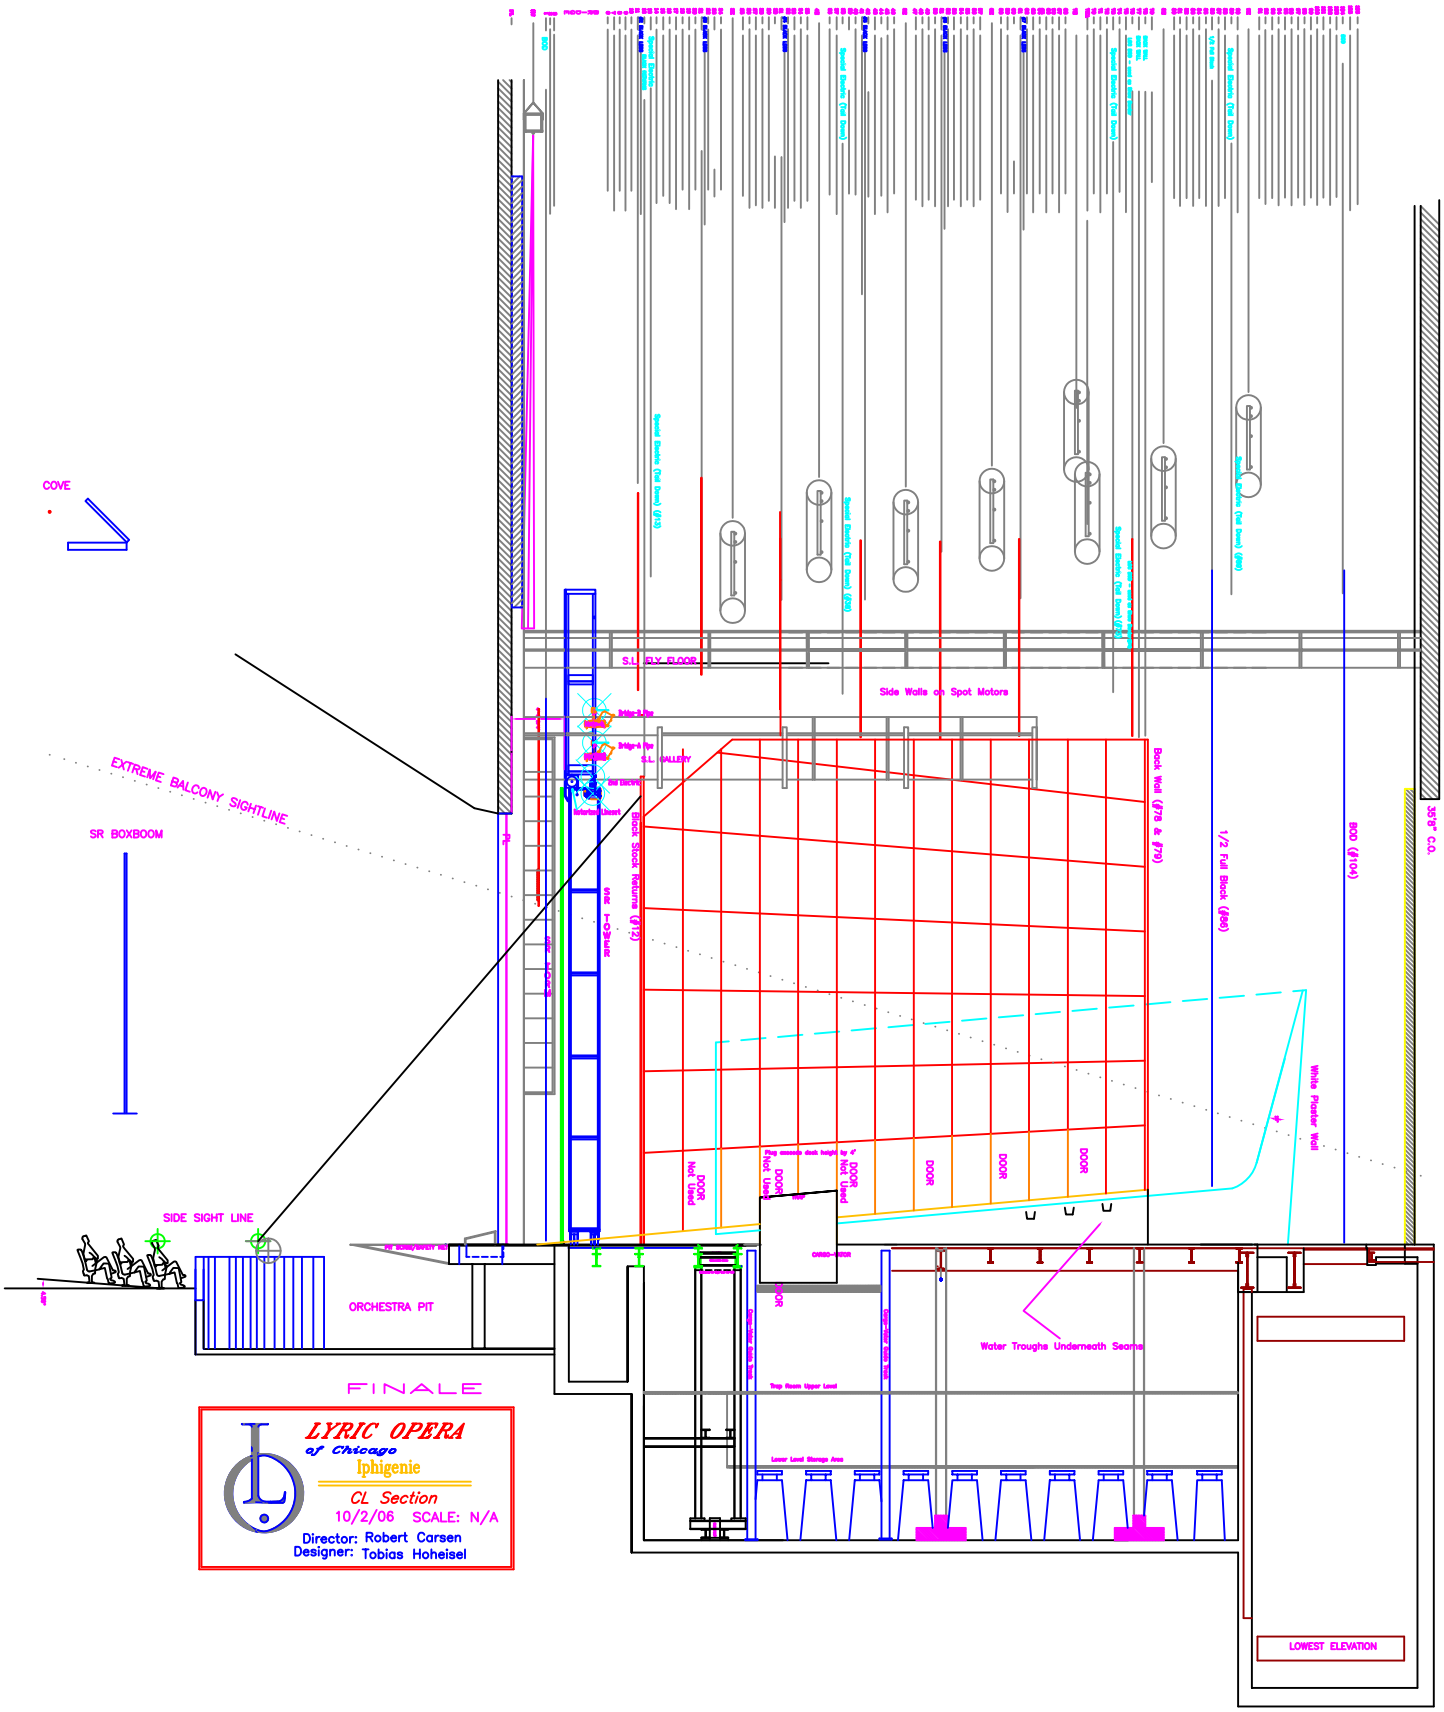
COVE
EXTREME BALCONY SIGHTLINE
SR BOXBOOM
SIDE SIGHT LINE
ORCHESTRA PIT
FINALE
S.L. P.Y. FLOOR
S.L. GALLERY
Side Walls on Spot Motors
Back Wall (F78 & F79)
1/2 Full Block (#80)
BOD (#104)
35'8" C.O.
White Plaster Wall
Water Troughs Underneath Seams
Top Room Upper Level
Lower Level Storage Area
LOWEST ELEVATION
DOOR
Not Used
LYRIC OPERA
of Chicago
Iphigenie
CL Section
10/2/06 SCALE: N/A
Director: Robert Carsen
Designer: Tobias Hoheisel