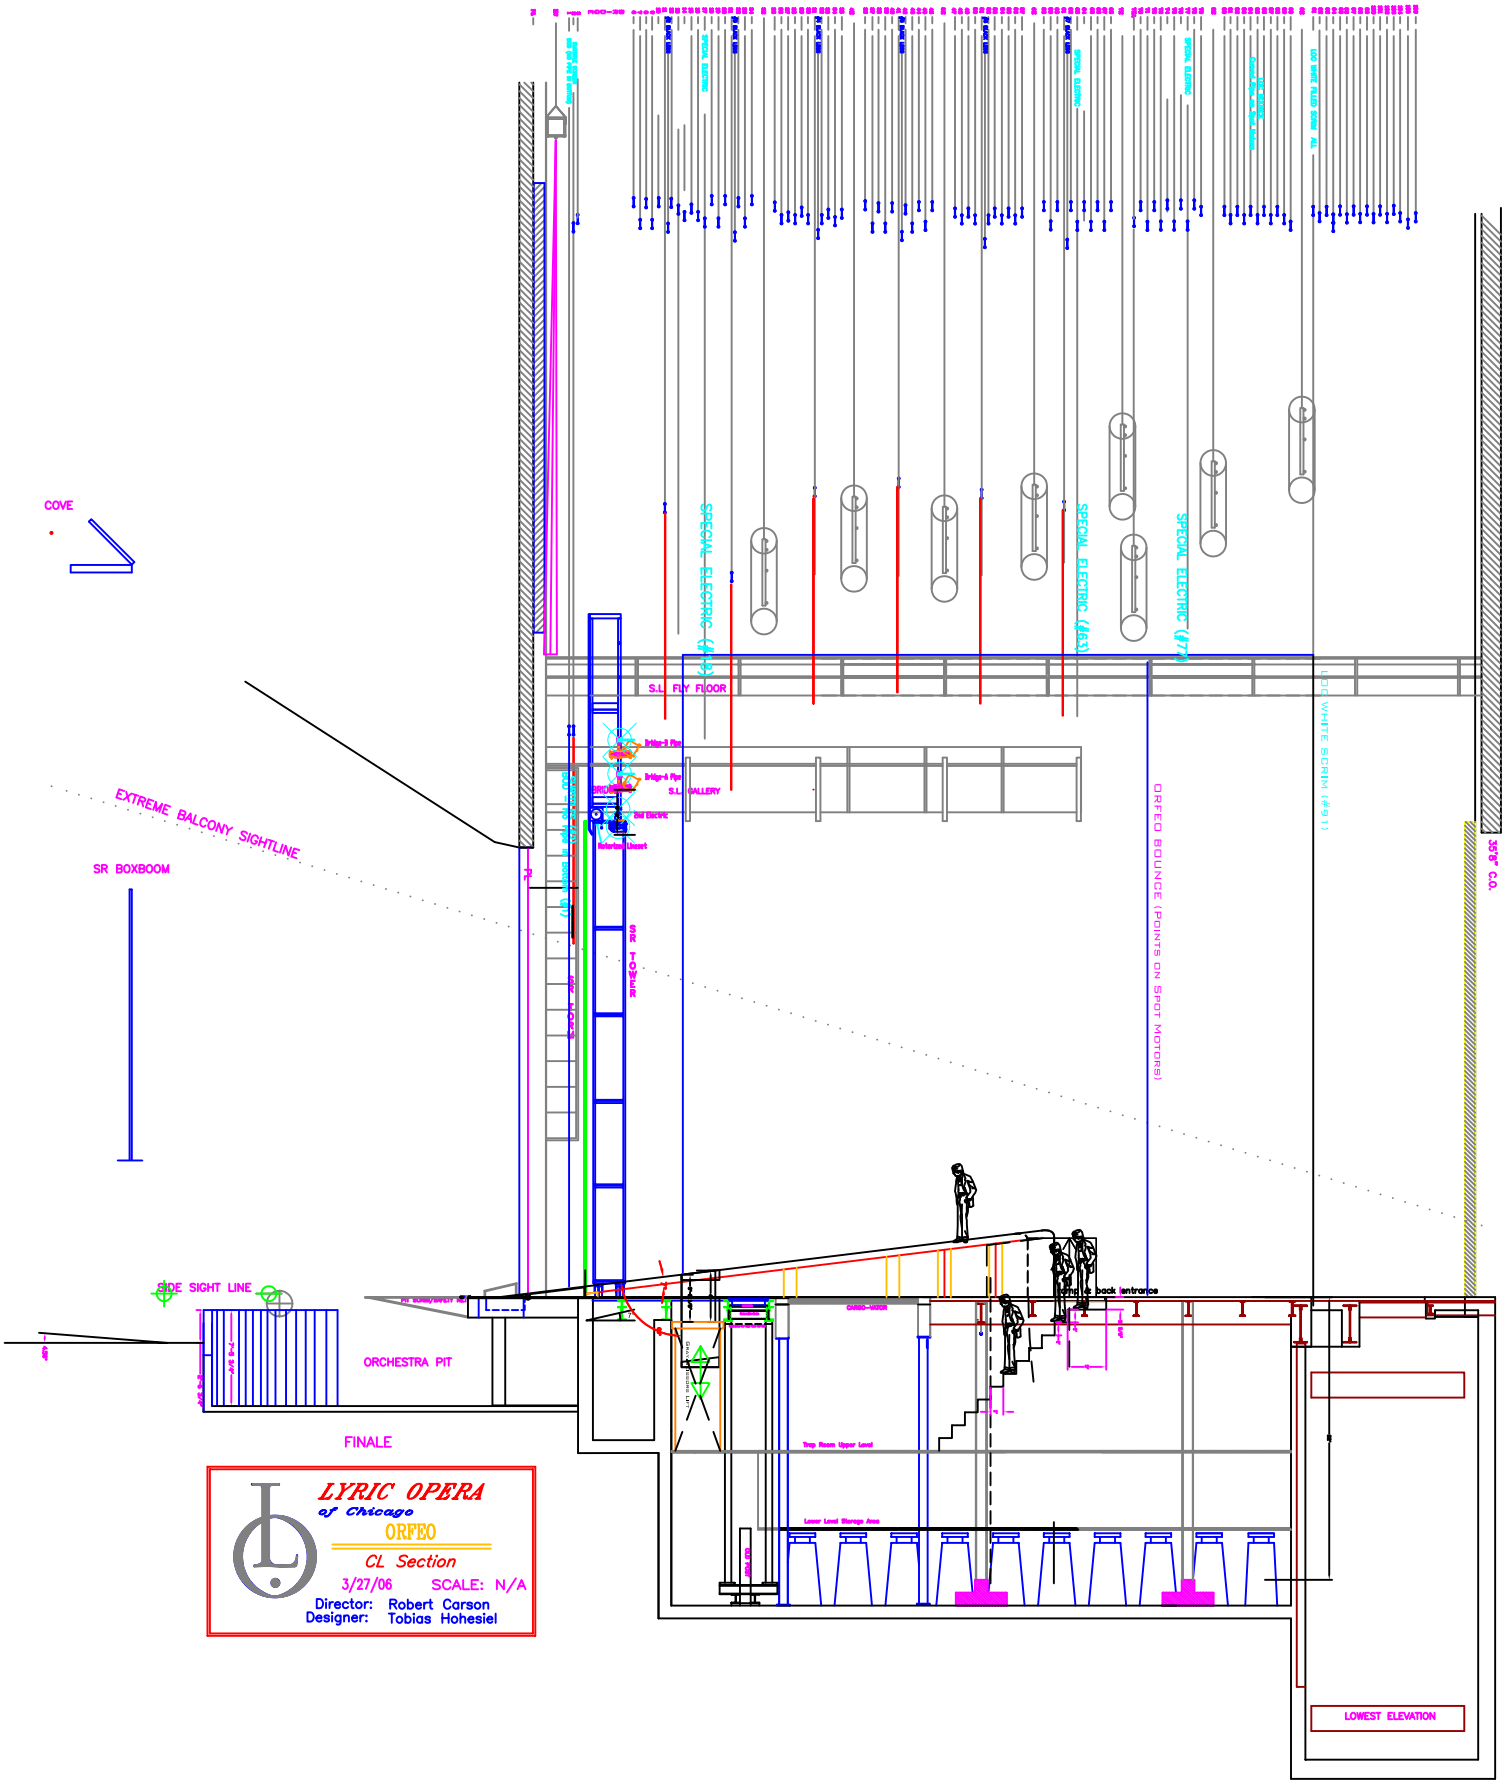
COVE
EXTREME BALCONY SIGHTLINE
SR BOXBOOM
SIDE SIGHT LINE
ORCHESTRA PIT
FINALE
SPECIAL ELECTRIC (#73)
SPECIAL ELECTRIC (#63)
SPECIAL ELECTRIC (#72)
S.L. FLY FLOOR
S.L. GALLERY
SR TOWER
ORFEO BOUNCE (POINTS ON SPOT MOTORS)
LDO WHITE SCRIM (#91)
30'0" C.O.
Stage Left Lift
Trap Room Upper Level
Lower Level Storage Area
LOWEST ELEVATION
LYRIC OPERA
of Chicago
ORFEO
CL Section
3/27/06
SCALE: N/A
Director: Robert Carson
Designer: Tobias Hohesiel