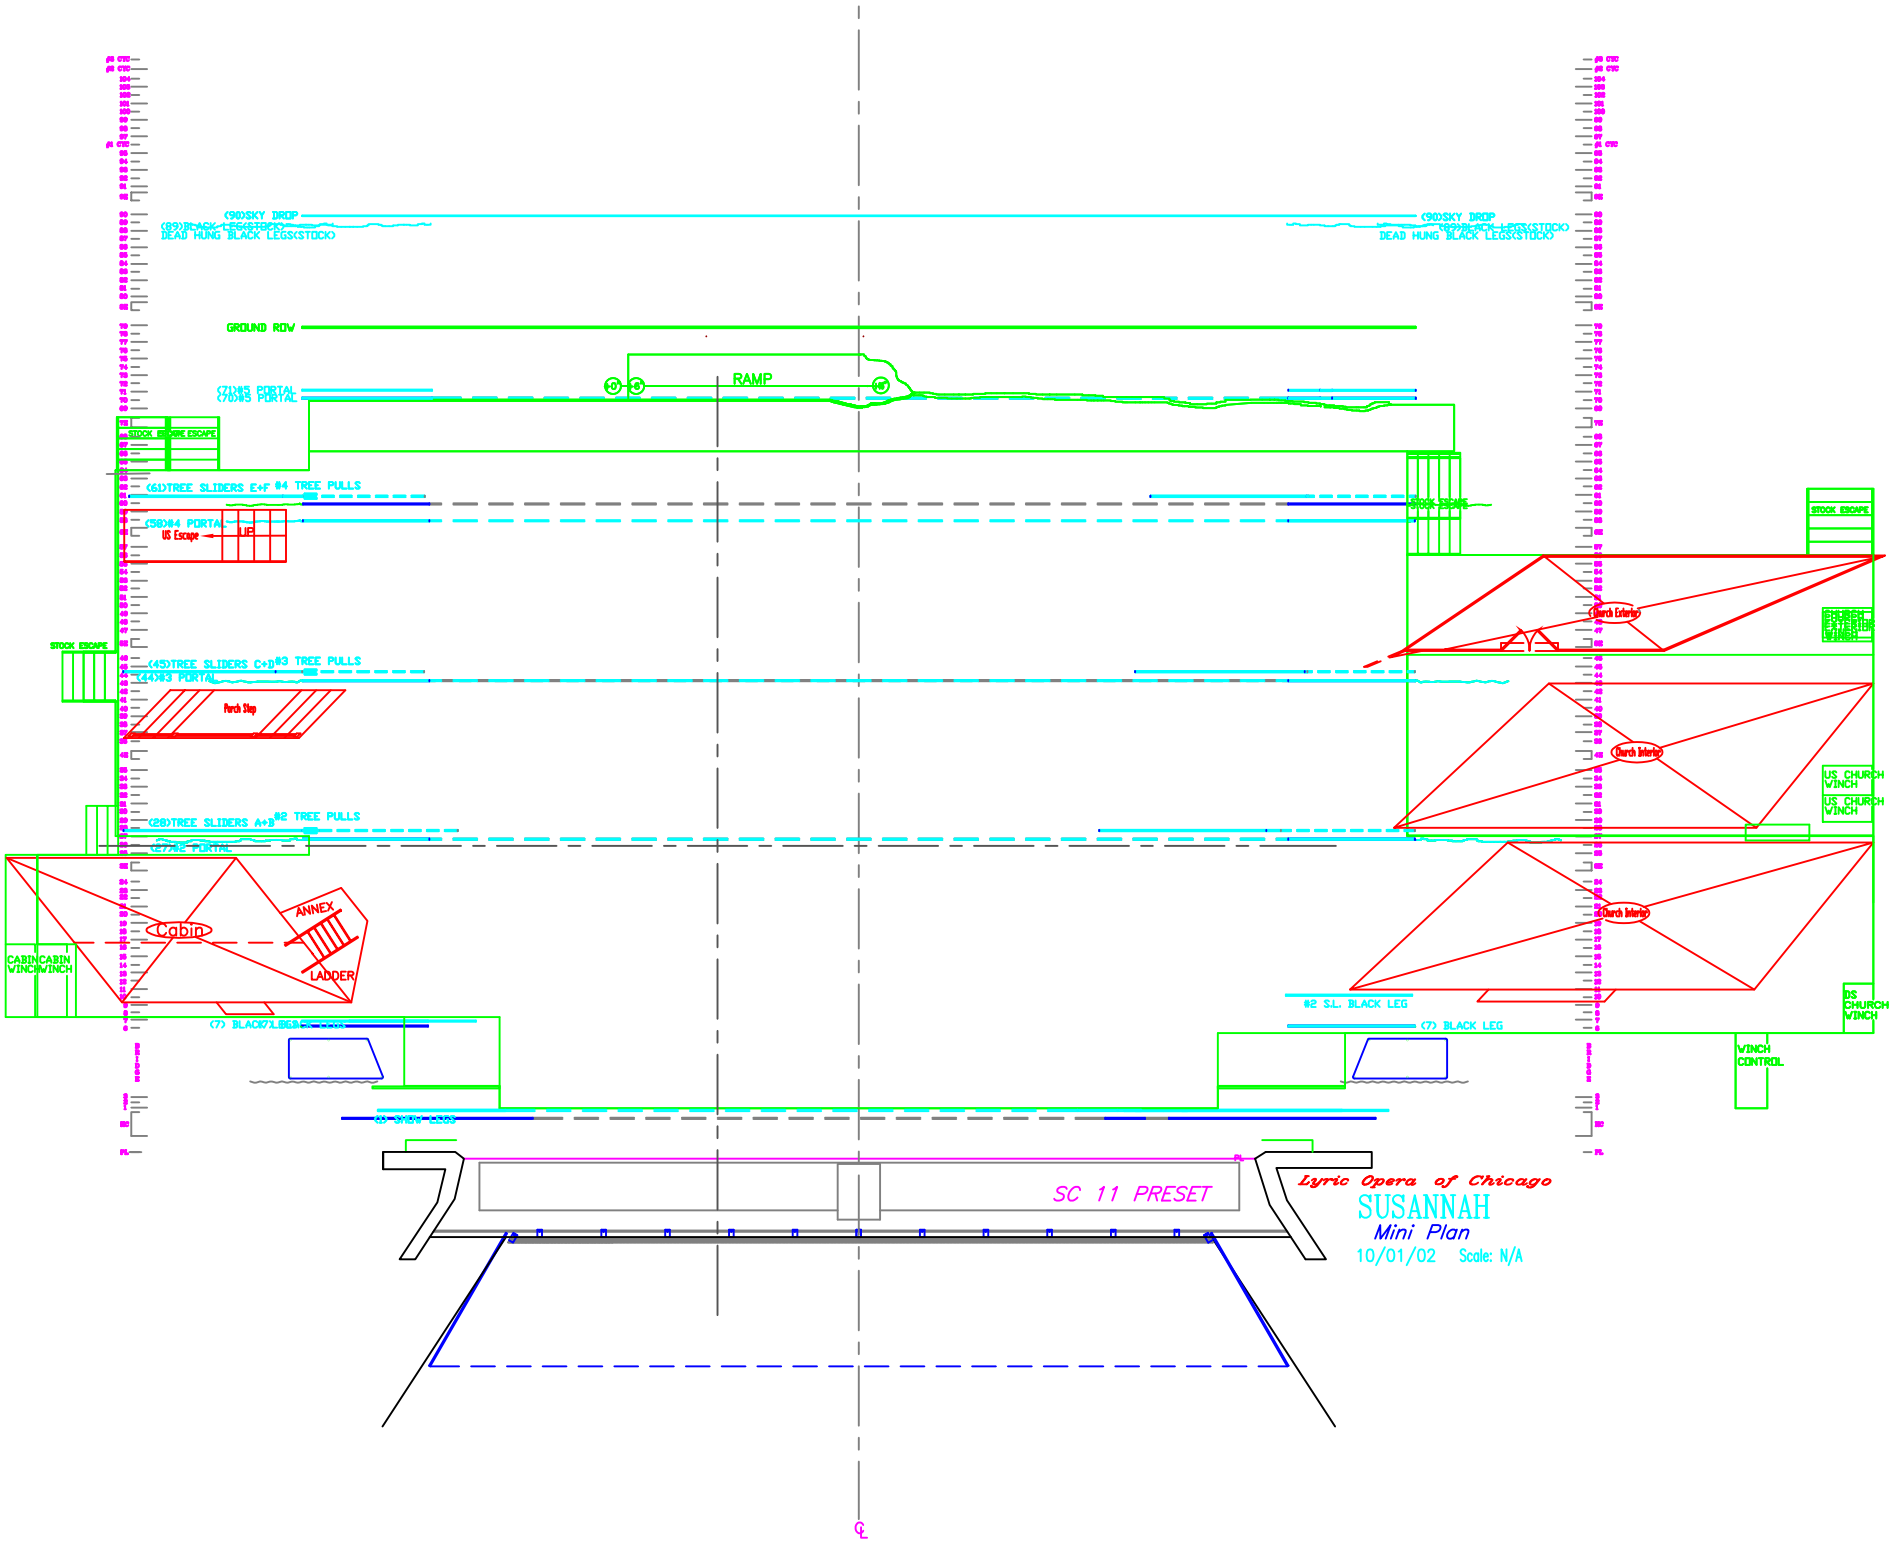
(90)SKY DROP
(89)BLACK LEGS(STOCK)
DEAD HUNG BLACK LEGS(STOCK)
(90)SKY DROP
(89)BLACK LEGS(STOCK)
DEAD HUNG BLACK LEGS(STOCK)
GROUND ROW
RAMP
(7)#5 PORTAL
(70)#5 PORTAL
STOCK ESCAPE
(61)TREE SLIDERS E+F #4 TREE PULLS
(58)#4 PORTAL
US Escape
LIFT
STOCK ESCAPE
STOCK ESCAPE
(45)TREE SLIDERS C+D #3 TREE PULLS
(4)#3 PORTAL
Porch Step
(28)TREE SLIDERS A+B #2 TREE PULLS
(27)#2 PORTAL
Cabin
ANNEX
LADDER
CABIN CABIN WINCH WINCH
(7) BLACK LEG
Church Exterior
Church Interior
Church Interior
US CHURCH WINCH
US CHURCH WINCH
#2 S.L. BLACK LEG
(7) BLACK LEG
DS CHURCH WINCH
WINCH CONTROL
SC 11 PRESET
Lyric Opera of Chicago
SUSANNAH
Mini Plan
10/01/02 Scale: N/A