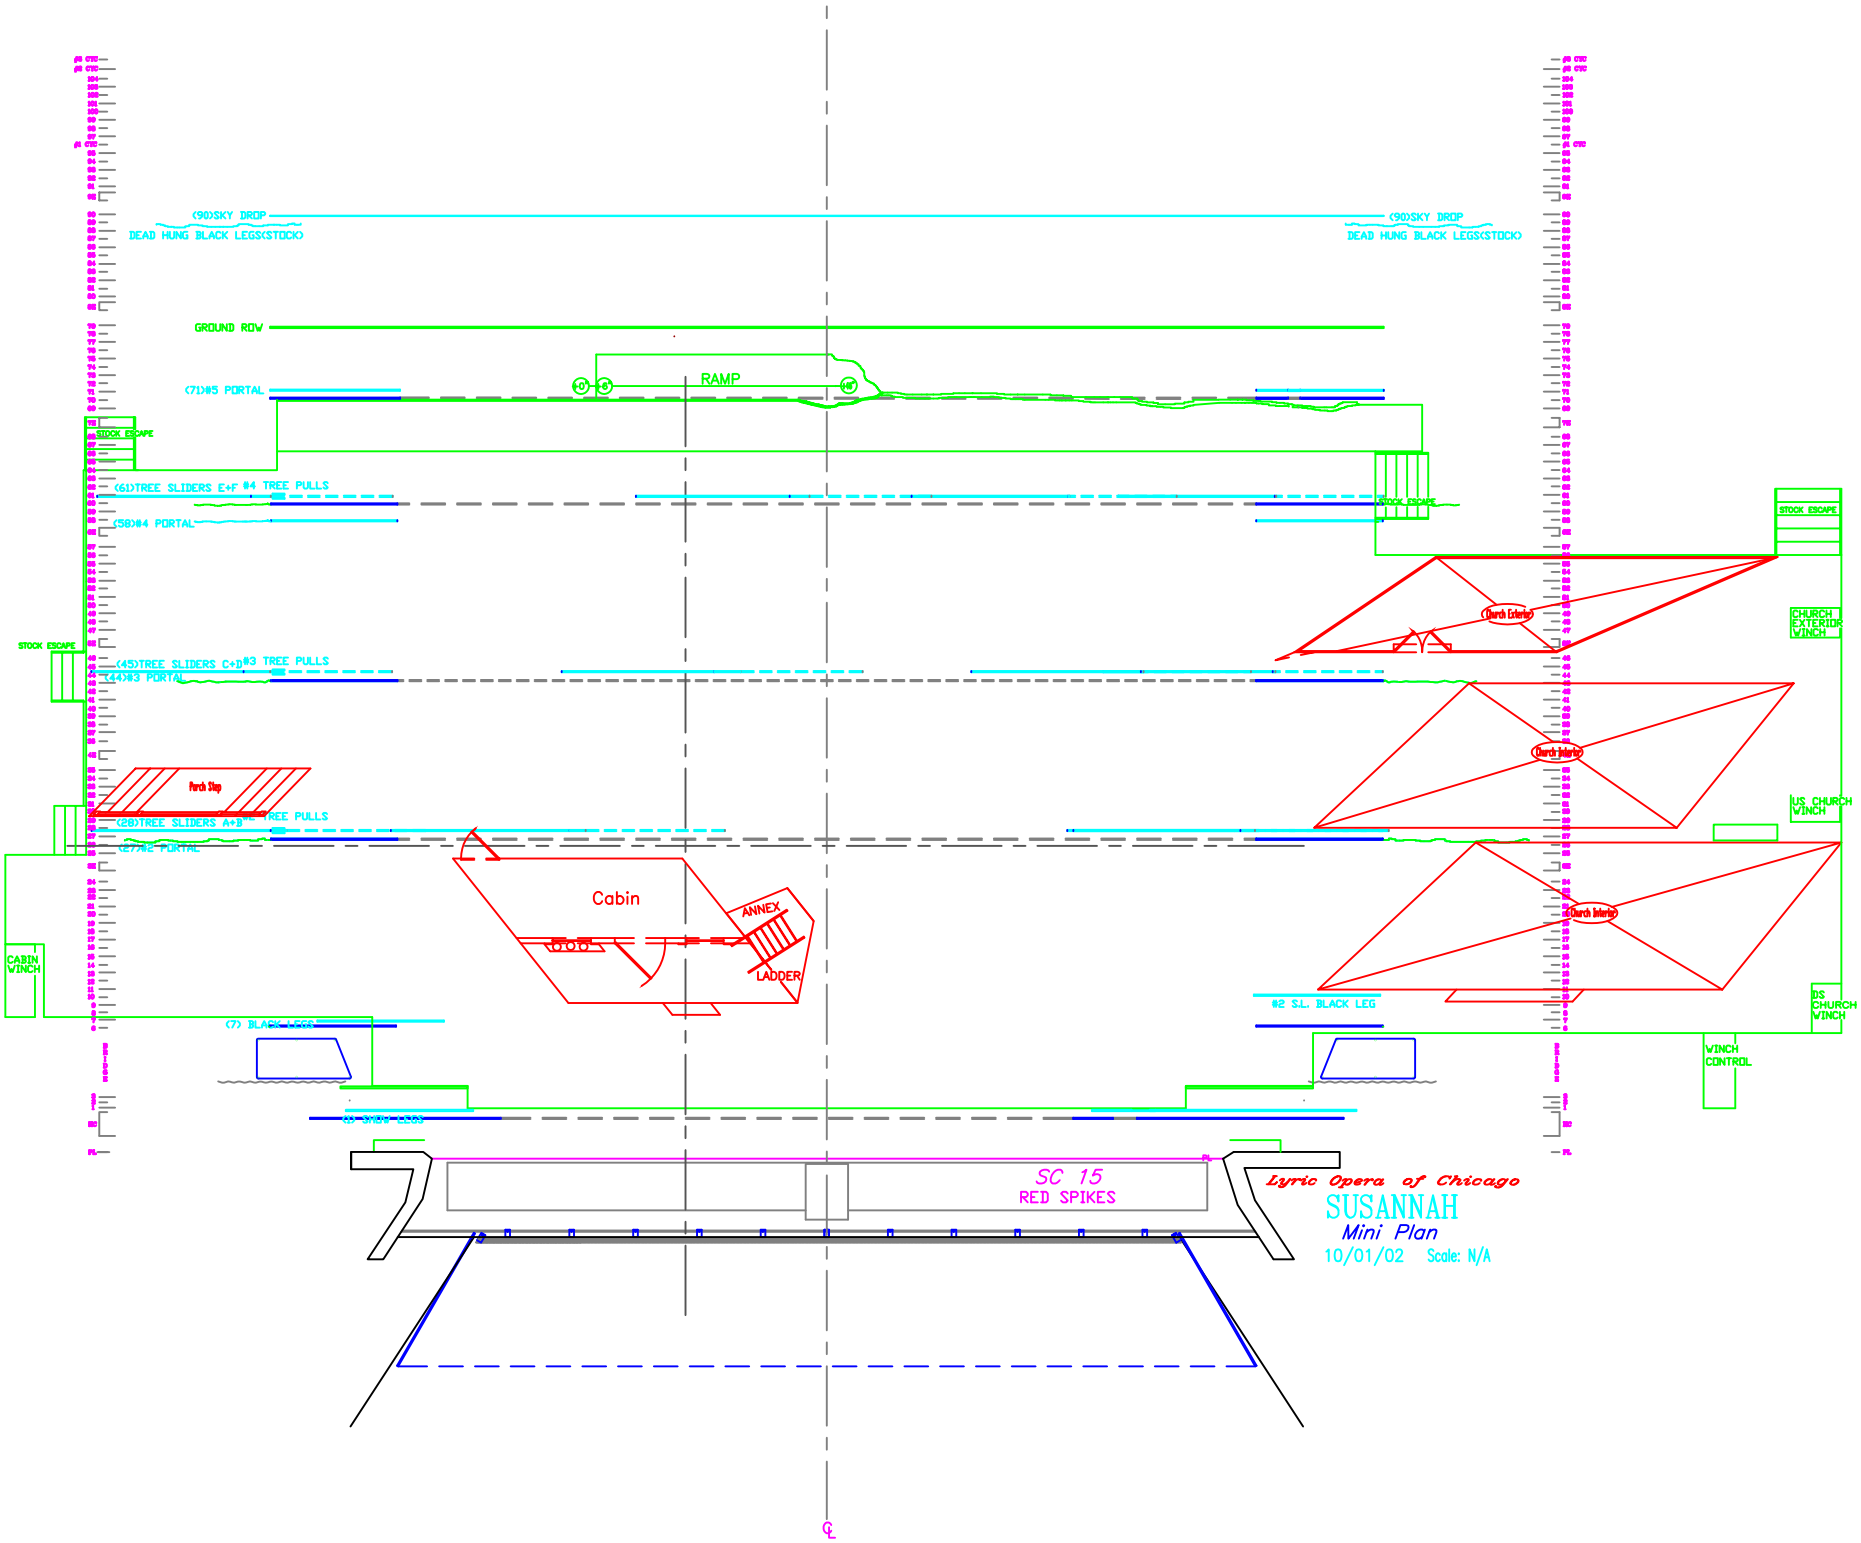
(90)SKY DROP
DEAD HUNG BLACK LEGS(STOCK)
(90)SKY DROP
DEAD HUNG BLACK LEGS(STOCK)
GROUND ROW
RAMP
(71)#5 PORTAL
STOCK ESCAPE
(61)TREE SLIDERS E+F #4 TREE PULLS
(58)#4 PORTAL
STOCK ESCAPE
STOCK ESCAPE
CHURCH EXTERIOR WINCH
Church Exterior
STOCK ESCAPE
(45)TREE SLIDERS C+D #3 TREE PULLS
(44)#3 PORTAL
Church Interior
Porch Step
US CHURCH WINCH
(28)TREE SLIDERS A+B #2 TREE PULLS
(27)#2 PORTAL
Cabin
ANNEX
LADDER
Church Interior
CABIN WINCH
#2 S.L. BLACK LEG
DS CHURCH WINCH
(7) BLACK LEGS
WINCH CONTROL
(5) SWING CLOTH
SC 15
RED SPIKES
Lyric Opera of Chicago
SUSANNAH
Mini Plan
10/01/02 Scale: N/A