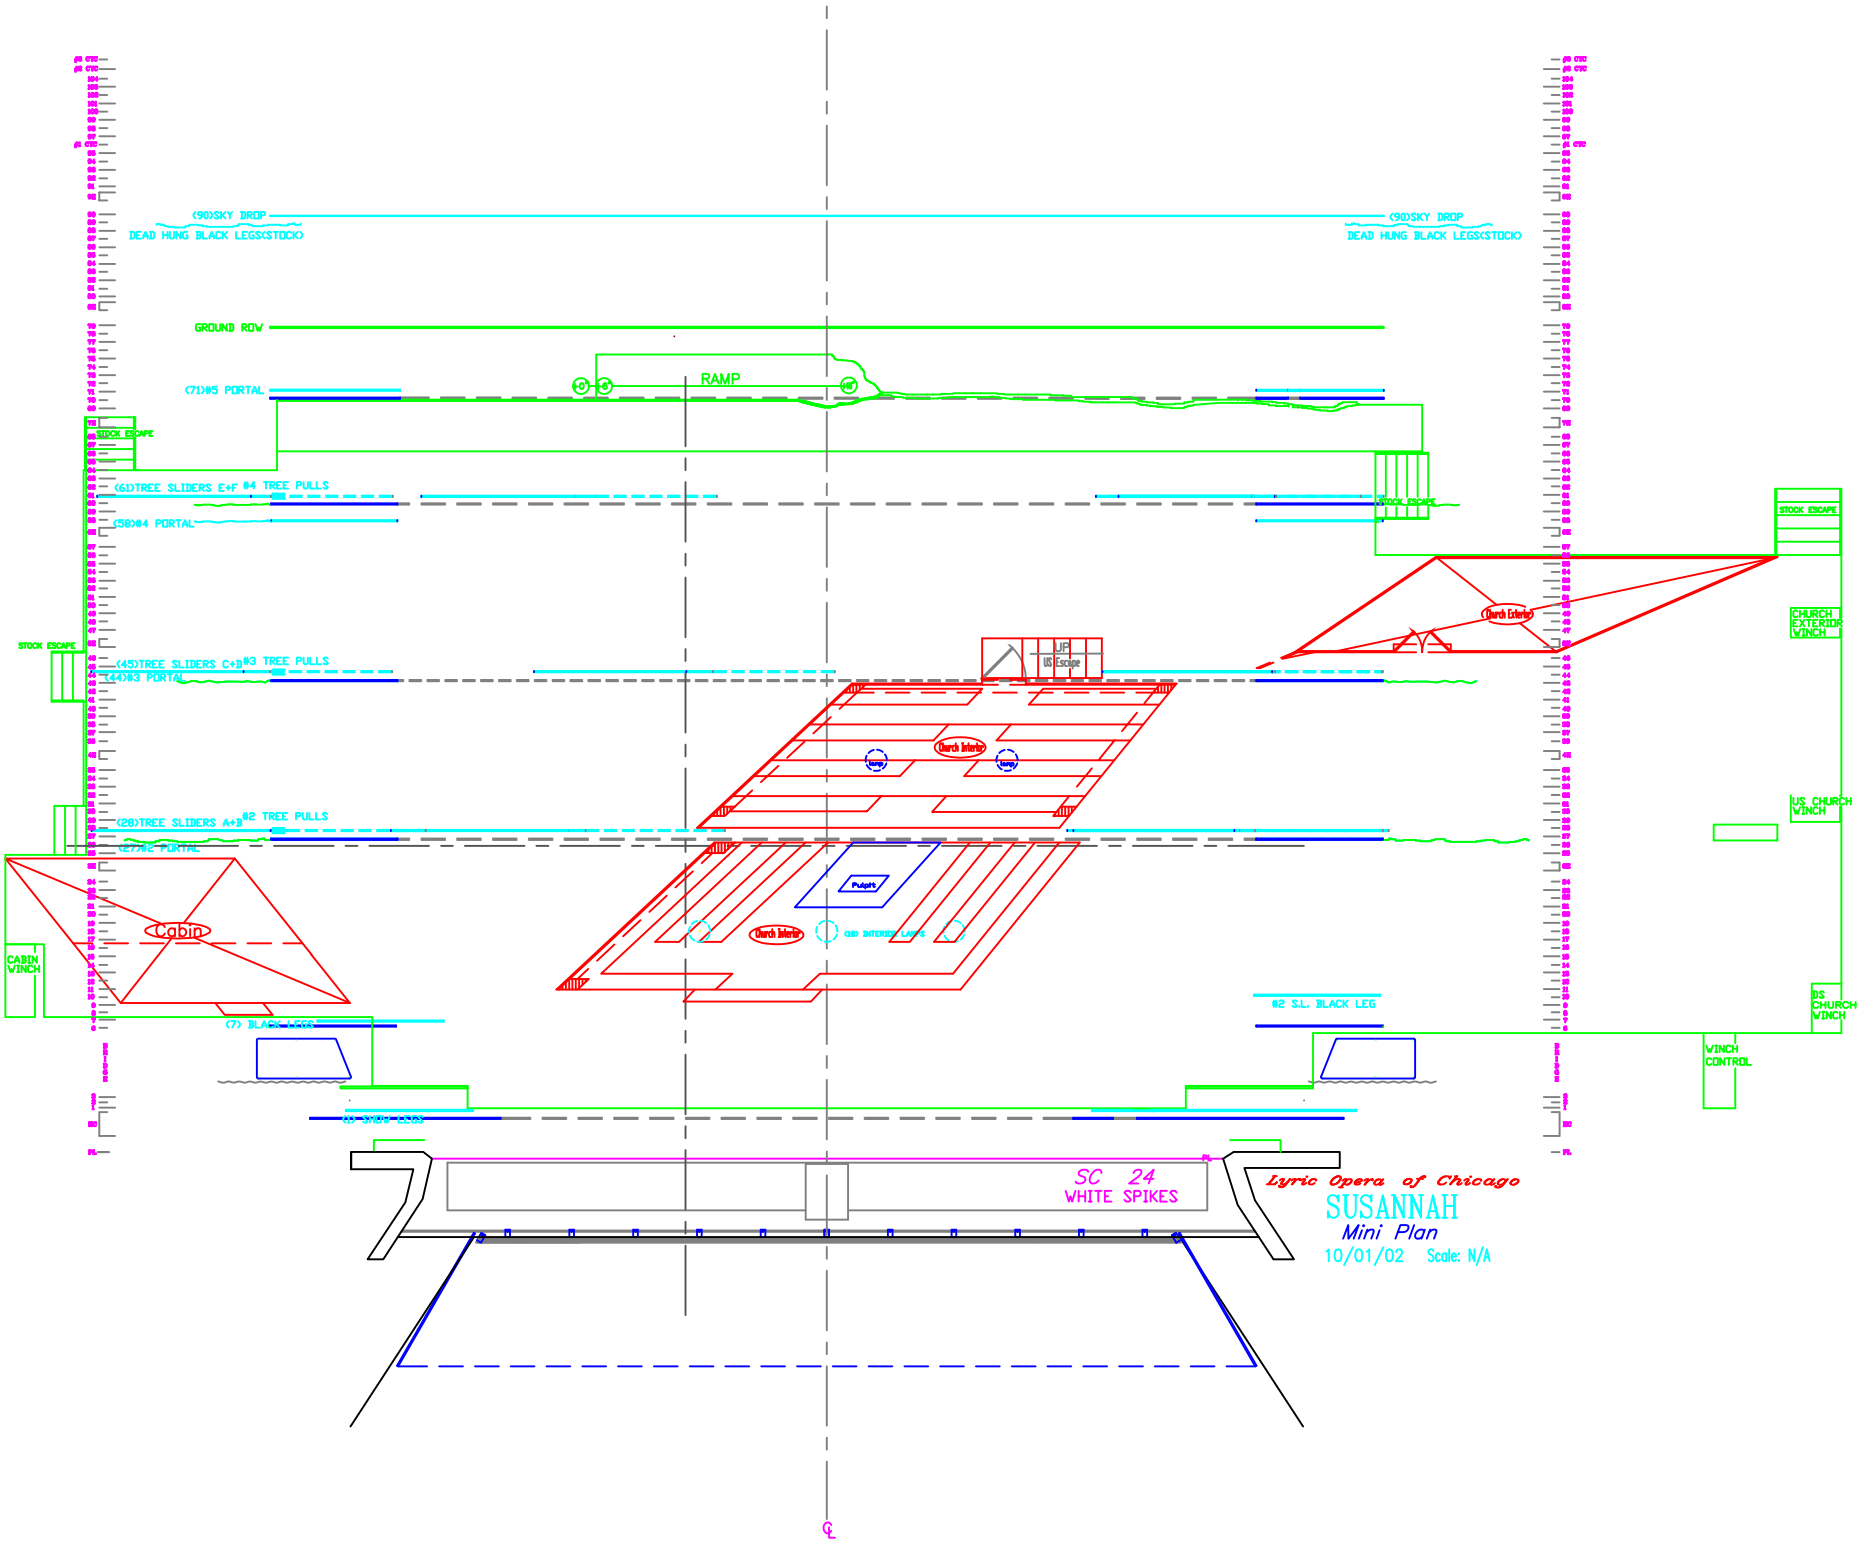
(90)SKY DROP
DEAD HUNG BLACK LEGS(STOCK)
(90)SKY DROP
DEAD HUNG BLACK LEGS(STOCK)
GROUND ROW
(71)#5 PORTAL
RAMP
STOCK ESCAPE
(61)TREE SLIDERS E+F #4 TREE PULLS
(58)#4 PORTAL
STOCK ESCAPE
STOCK ESCAPE
CHURCH EXTERIOR WINCH
Church Exterior
STOCK ESCAPE
(45)TREE SLIDERS C+D #3 TREE PULLS
(44)#3 PORTAL
UP
US Escape
Church Interior
Ramp
Ramp
US CHURCH WINCH
(28)TREE SLIDERS A+B #2 TREE PULLS
(27)#2 PORTAL
Pulpit
Cabin
Church Interior
(18) INTERIOR LAMPS
CABIN WINCH
#2 S.L. BLACK LEG
(7) BLACK LEGS
DS CHURCH WINCH
WINCH CONTROL
(3) SWAG LEGS
SC 24
WHITE SPIKES
Lyric Opera of Chicago
SUSANNAH
Mini Plan
10/01/02 Scale: N/A