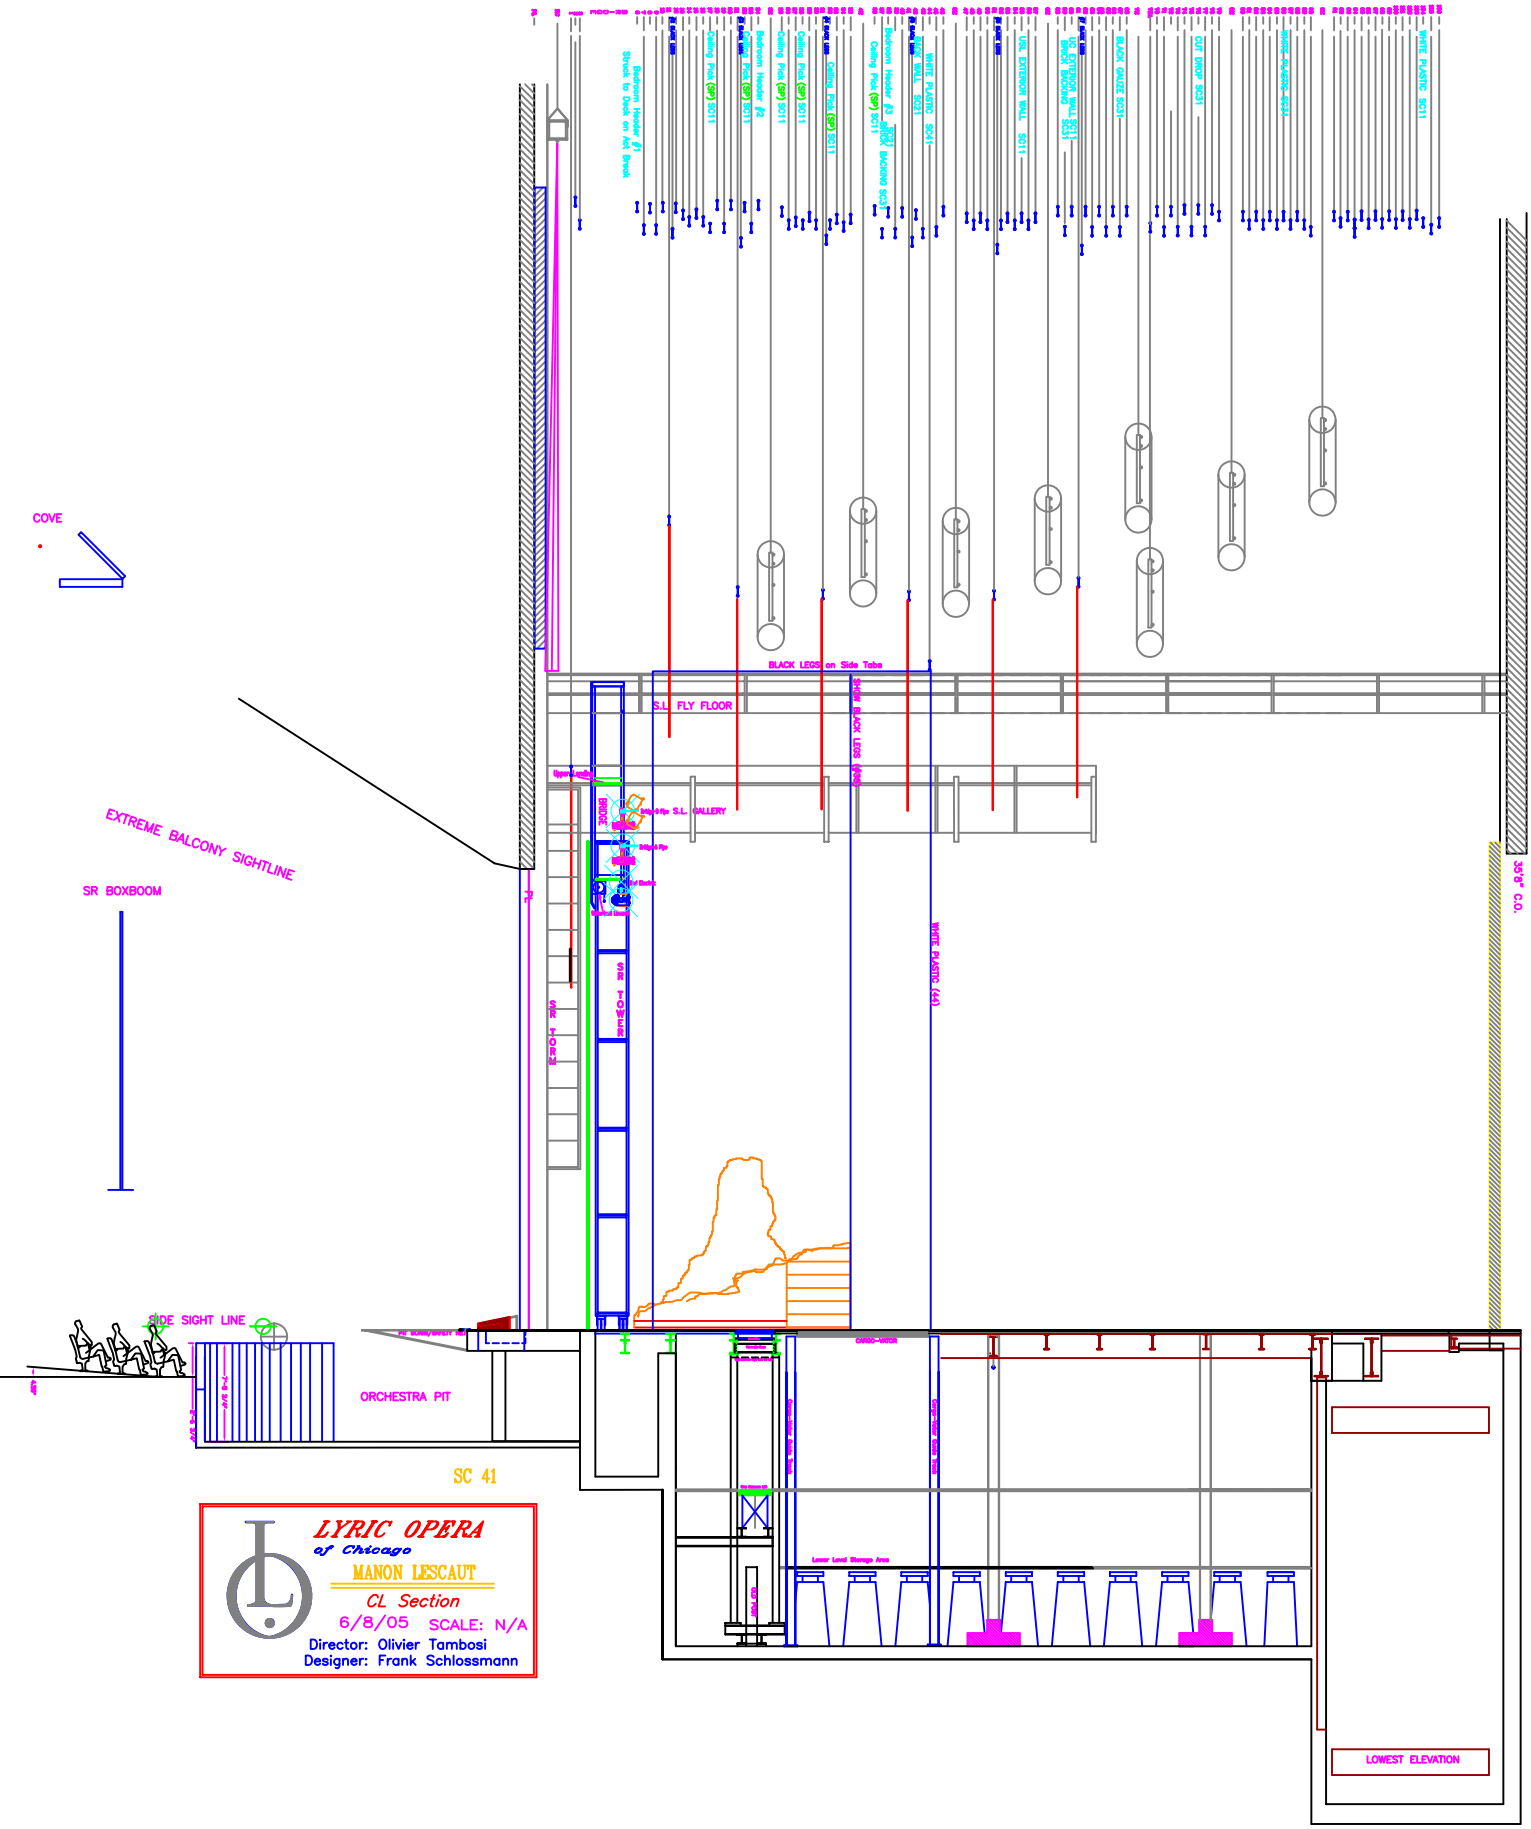
COVE
EXTREME BALCONY SIGHTLINE
SR BOXBOOM
SIDE SIGHT LINE
ORCHESTRA PIT
SC 41
S.L. FLY FLOOR
S.L. GALLERY
BLACK LEGS on Side Tube
WHITE PLASTIC (4)
30'-8" O.O.
LOWEST ELEVATION
LYRIC OPERA
of Chicago
MANON LESCAUT
CL Section
6/8/05 SCALE: N/A
Director: Olivier Tambosi
Designer: Frank Schlossmann