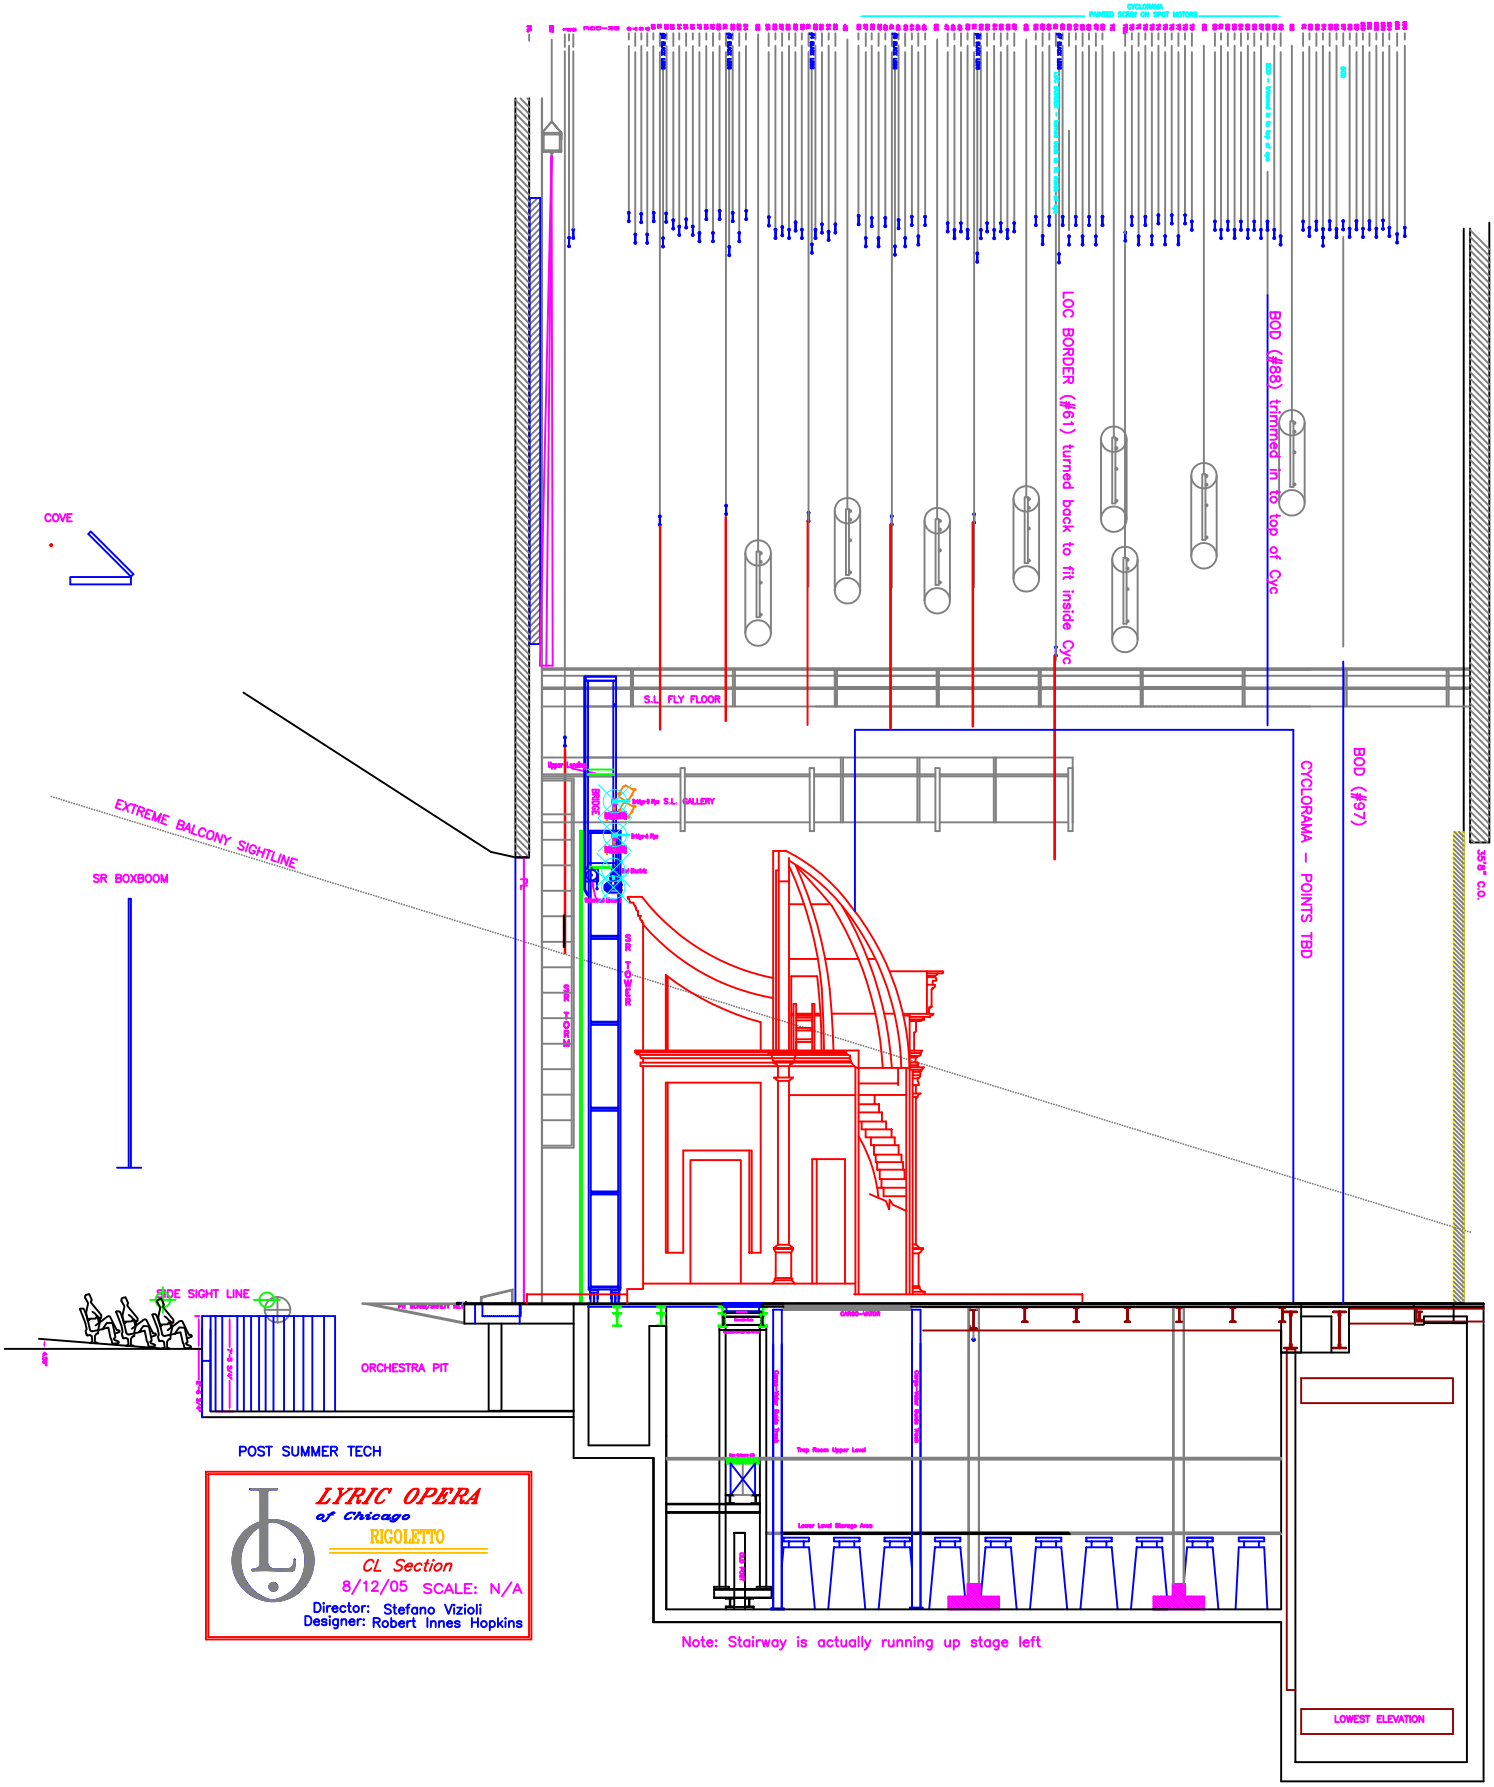
CYCLORAMA
PAINTED SCRIM ON SPOT MOTORS
LOC BORDER (#61) turned back to fit inside Cyc
BOD (#88) trimmed in to top of Cyc
BOD (#97)
CYCLORAMA - POINTS TBD
S.L. FLY FLOOR
S.L. GALLERY
COVE
EXTREME BALCONY SIGHTLINE
SR BOXBOOM
SIDE SIGHT LINE
ORCHESTRA PIT
35'8" C.O.
Top Room Upper Level
Lower Level Storage Area
LOWEST ELEVATION
POST SUMMER TECH
LYRIC OPERA
of Chicago
RIGOLETTO
CL Section
8/12/05 SCALE: N/A
Director: Stefano Vizioli
Designer: Robert Innes Hopkins
Note: Stairway is actually running up stage left