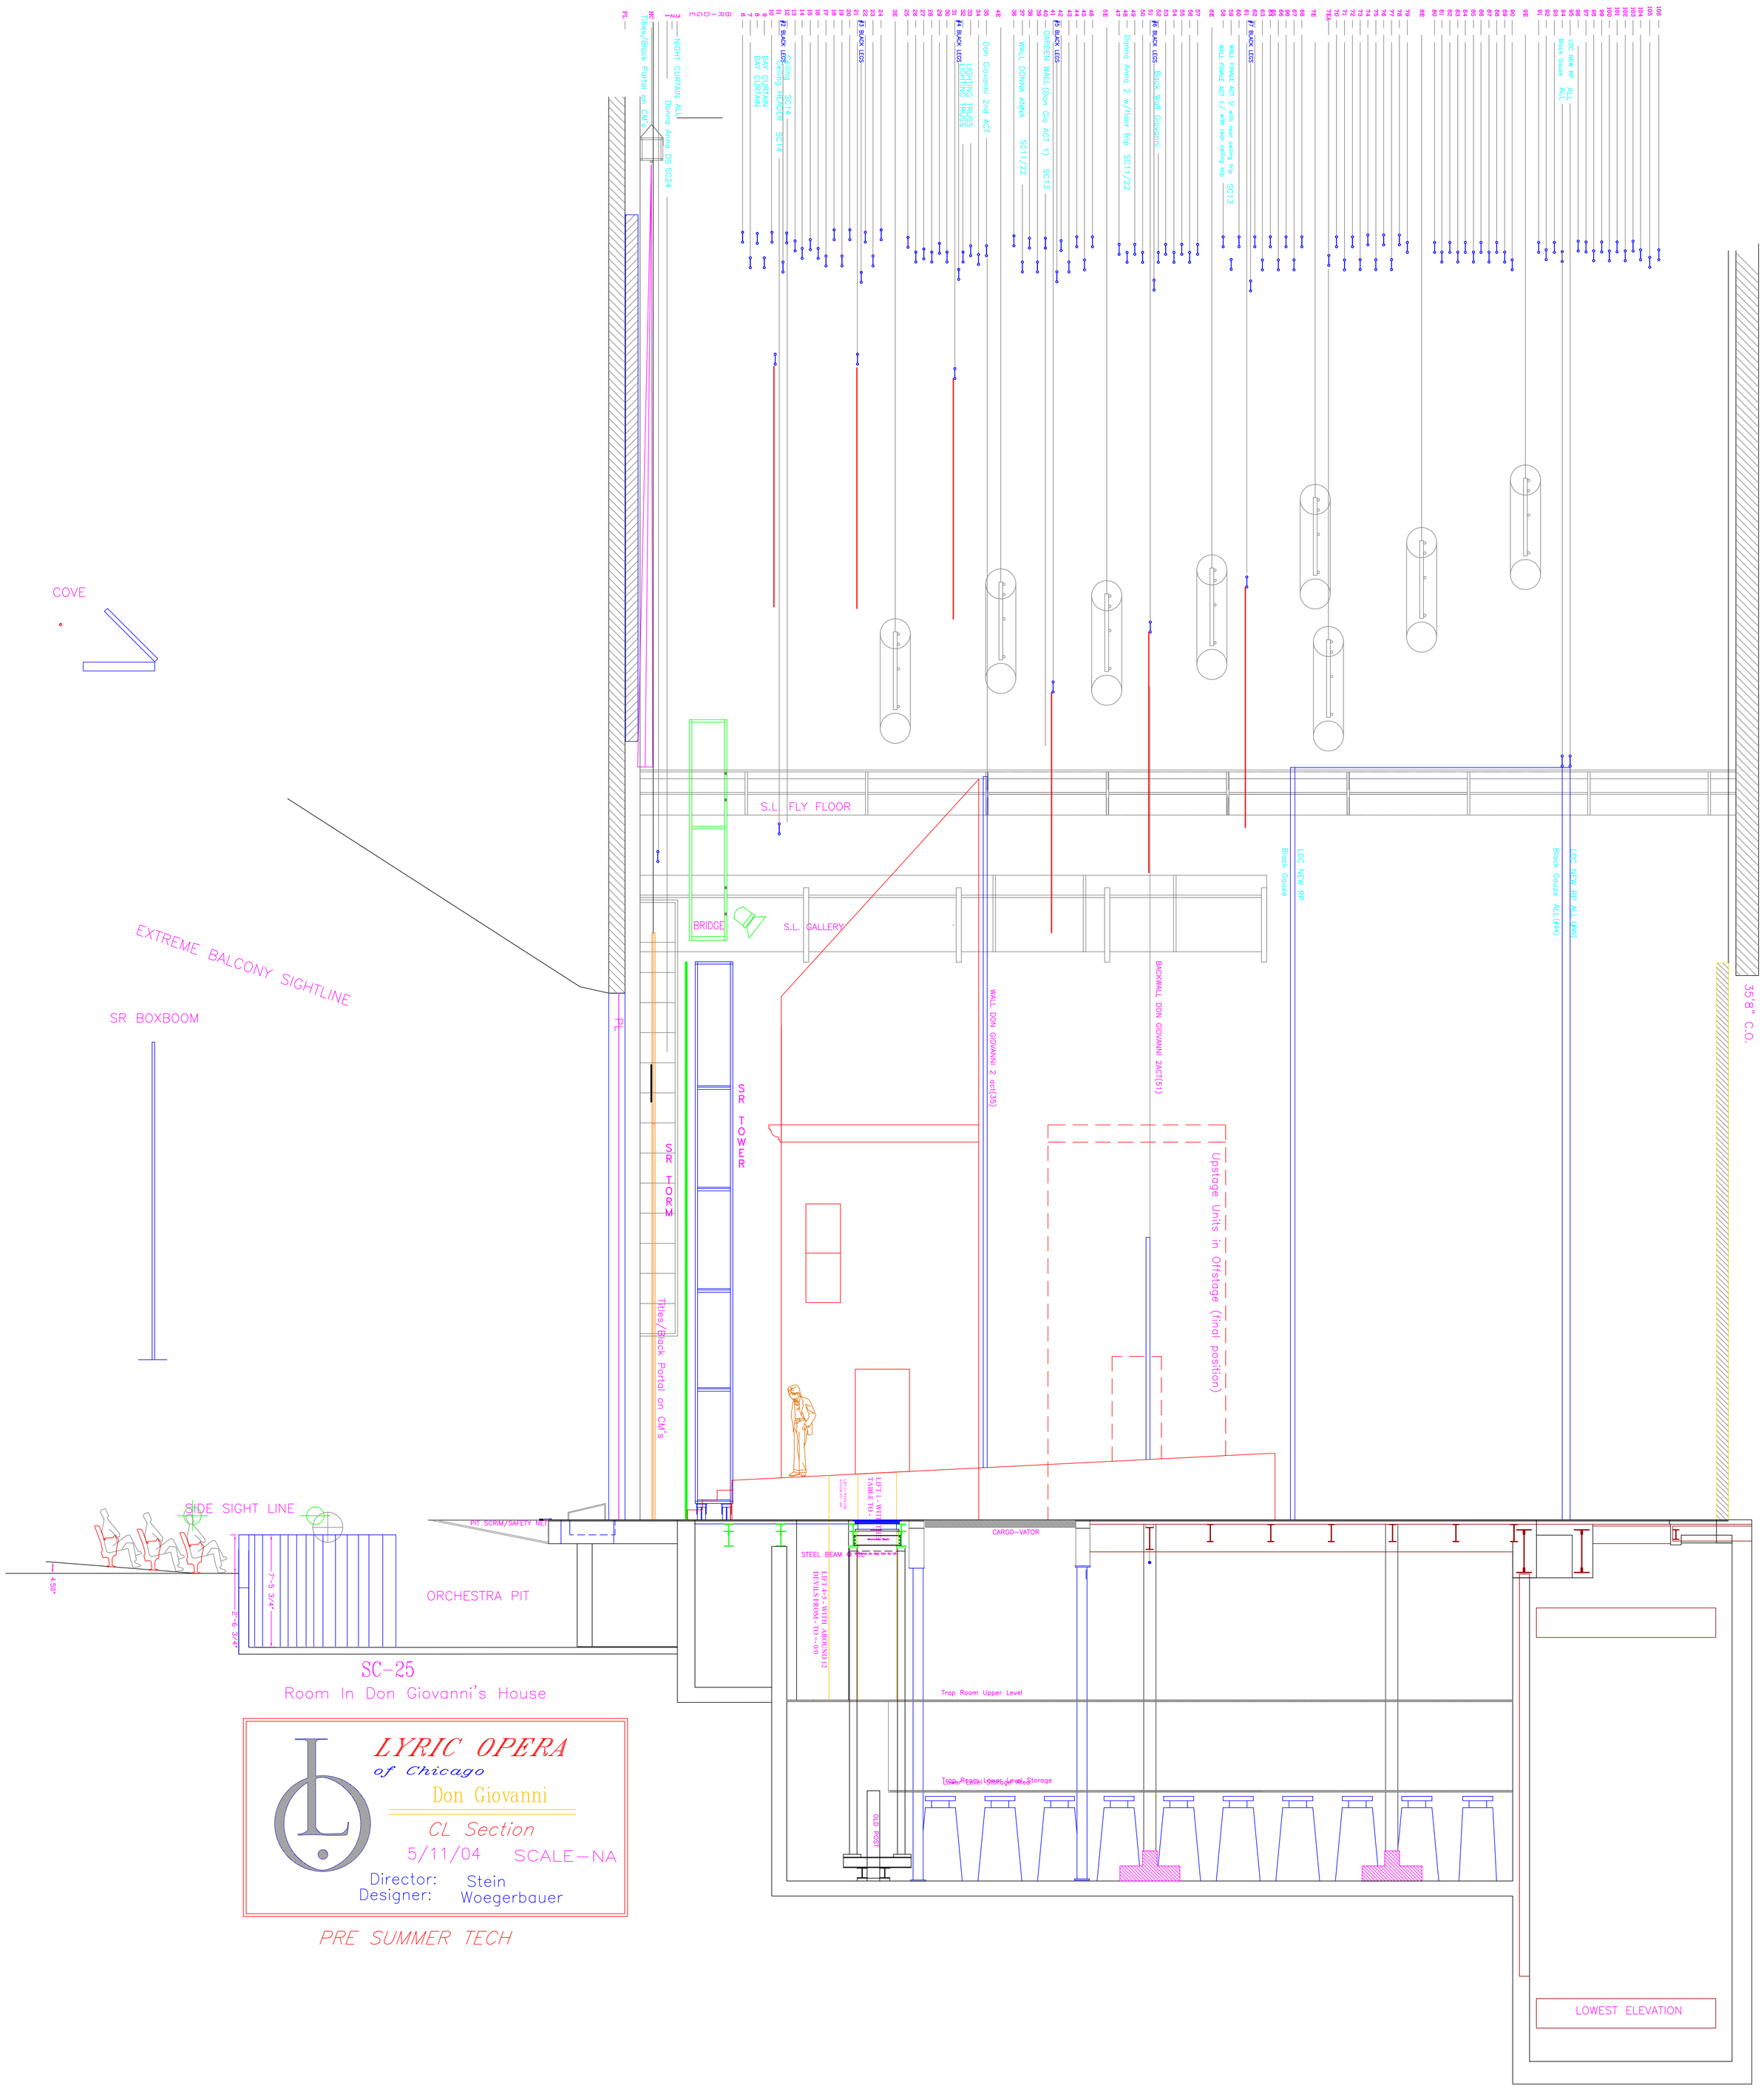
COVE
EXTREME BALCONY SIGHTLINE
SR BOXBOOM
SIDE SIGHT LINE
4'50"
7'-5 3/4"
2'-9 3/4"
ORCHESTRA PIT
SC-25
Room In Don Giovanni's House
S.L. FLY FLOOR
BRIDGE
S.L. GALLERY
SR TOWER
SR TOWER
Titles/Black Portal on CM's
PL
PIT SCRIM/SAFETY NET
STEEL BEAM @ PL
CARGO-VATOR
Trap Room Upper Level
Trap Room Lower Level Storage
OLD POST
LIFT 1 - WITH THE TABLE TO -
LIFT 1-5 WITH AROUND 12 DEVILS FROM - TO - 0.00
WALL DON GIOVANNI 2 act(35)
BACKWALL DON GIOVANNI 2ACT(51)
Upstage Units in Offstage (final position)
LOC NEW RP
Black Gauze
LOC NEW RP ALL(#35)
Black Gauze ALL(#94)
35'8" C.O.
LOWEST ELEVATION
Back Wall Giovanni
Donna Anna 2 w/floor trip SC11/22
WALL FINAE ACT V with rear ceiling trip SC13
WALL FINAE ACT I/ with rear ceiling trip
WALL DONNA ANNA SC11/22
GARDEN WALL(Don Gio ACT 1) SC13
Don Giovanni 2nd ACT
LIGHTING TRUSS
Ceiling HEADER SC14
DAY CURTAIN
NIGHT CURTAIN ALL
Donna Anna DS SC24
Titles/Black Portal on CM's
LYRIC OPERA
of Chicago
Don Giovanni
CL Section
5/11/04 SCALE-NA
Director: Stein
Designer: Woegerbauer
PRE SUMMER TECH